Georgia Public Service Commission

Request for Transfer of Retail Electric Service

Pursuant to Section 9(C)(2) of the Georgia Territorial Electric Service Act [Acts 1973, page 200; O.C.G.A. §46-3-8(c)(2)], the undersigned hereby files this joint (3-party) application for transfer of retail electric service. Commission approval of this request affects only the subject premise; no territorial assignments or unassignments are to change.

This application is not complete without: 1) a clear description of the premise(s) location (city/county map(s), plat(s), landmark location, etc.), *and* 2) a copy of the applicable territorial map "B" indicating the location of premise(s).

Consumer and/or Owner Address

Consumer ___N/A_____

Premise Owner _ Lester Family Trust _____

Owner's mailing address __ 2981 Carroll Ulmer Rd _____

City _ Valdosta _____ State __ Georgia _____ Zip _ 31601 ___

==========

Location of Premises to be Transferred

Address Davis Lane_____

Coordinates: (30.835601, -83.218467)_____

City__Valdosta_____ COUNTY _Lowndes____ Zip 31606_____

Reason or cause for request: _For Georgia Power to receive distributed energy produced by solar facility

»» Does this transfer include a transfer of utility assets? ☒ No ☐ Yes If yes, list assets on a separate page. ««

The signatures hereon by the applicants indicate their agreement to this transfer of service.

Supplier *Transferor*

_Colquitt EMC_____ _x Charle Tucker 9/8/25

Print Transferor / Utility Name — Transferor Agent Signature — Date

Agent Title and email address: V.P. Engineering CharlesTucker@ColquittEMC.com

Supplier *Transferee*

__Georgia Power Company_____ _x Stephanie M. Gossman 10/16/25

Print Transferee / Utility Name — Transferee Agent Signature — Date

Agent Title and email address: General Manager Planning & Policy; smizzell@southernco.com

Consumer and/or Owner


_x Patricia D. Lester 10/3/25

Consumer Signature — Date


_x Patricia D. Lester 10/3/25

Owner Signature — Date

Territorial B Map

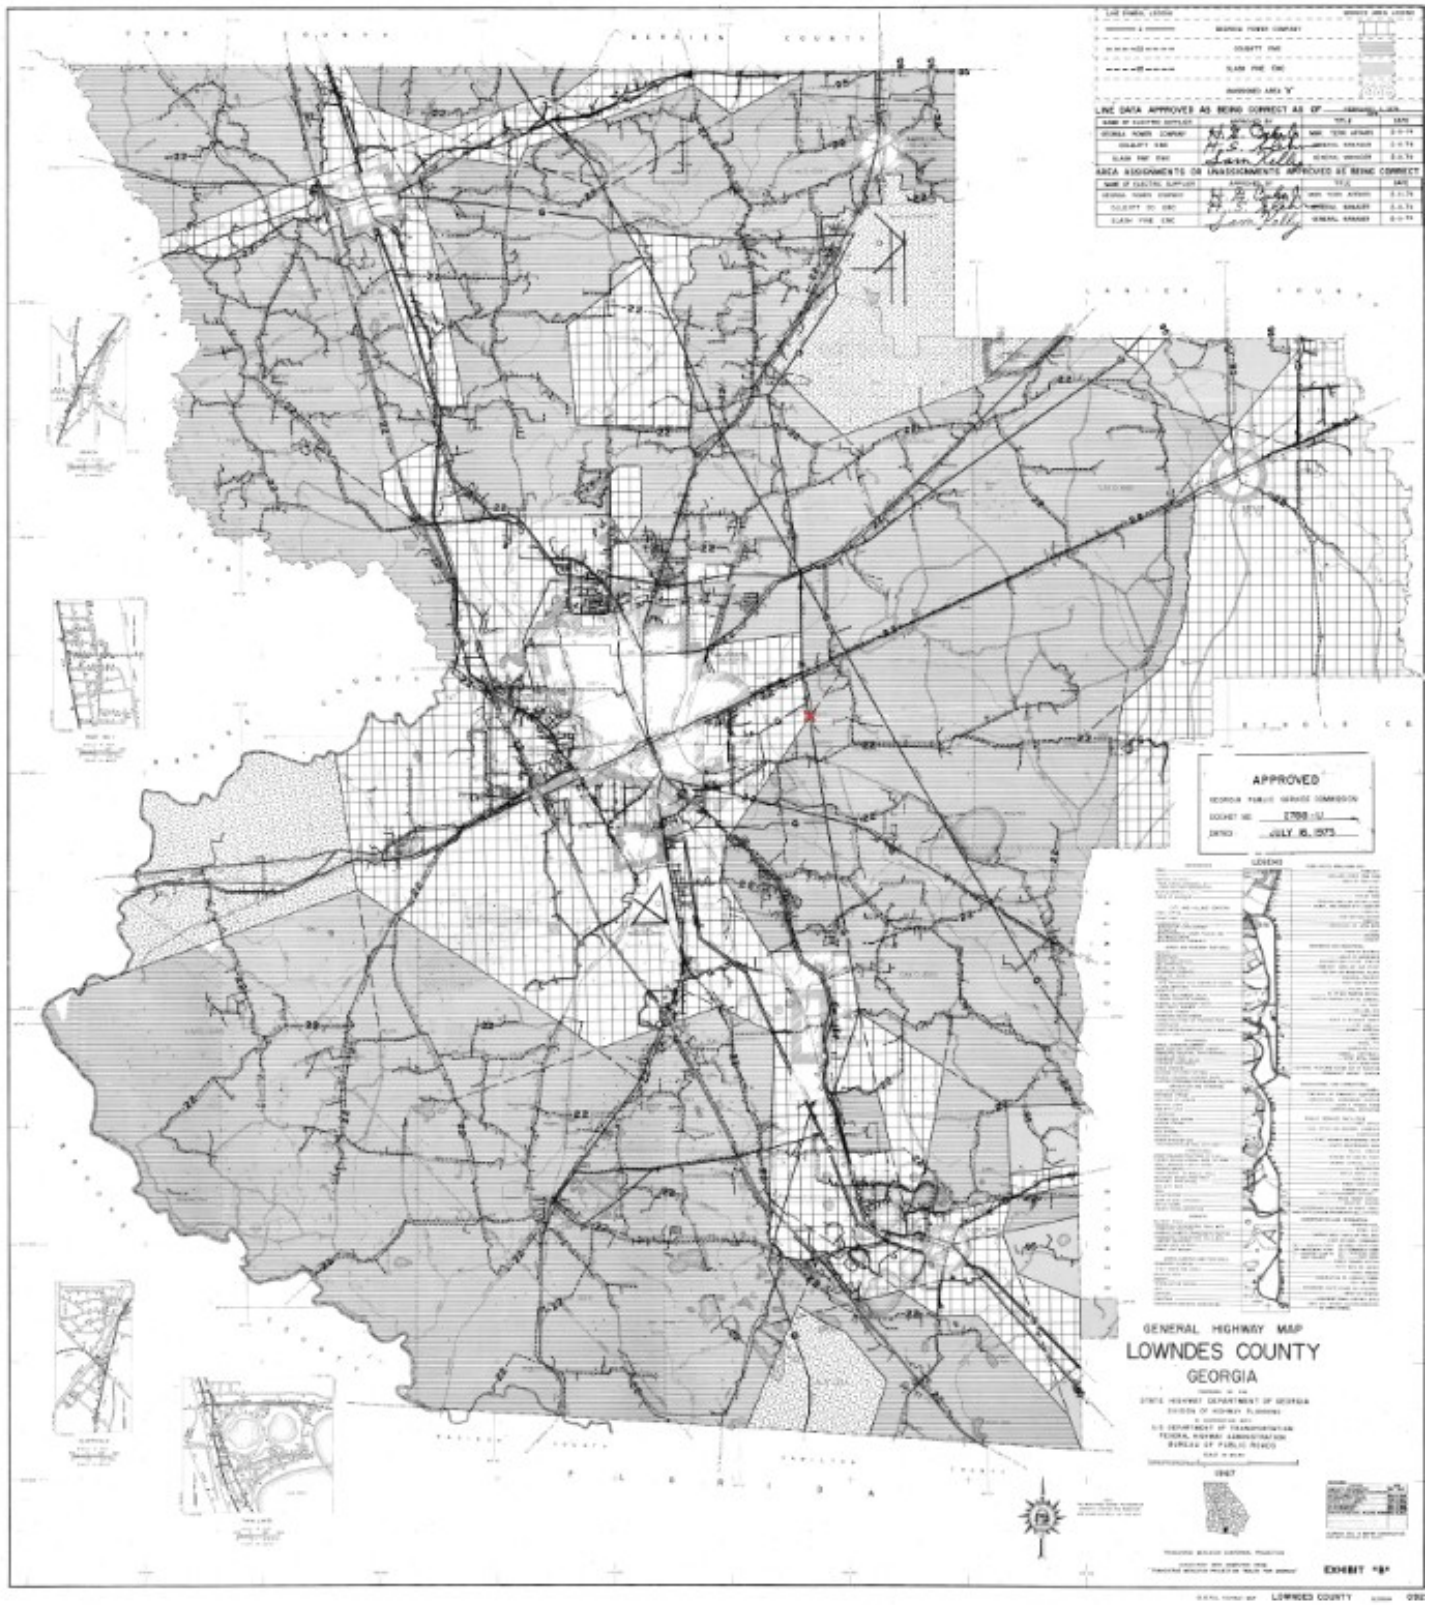

Site Plan

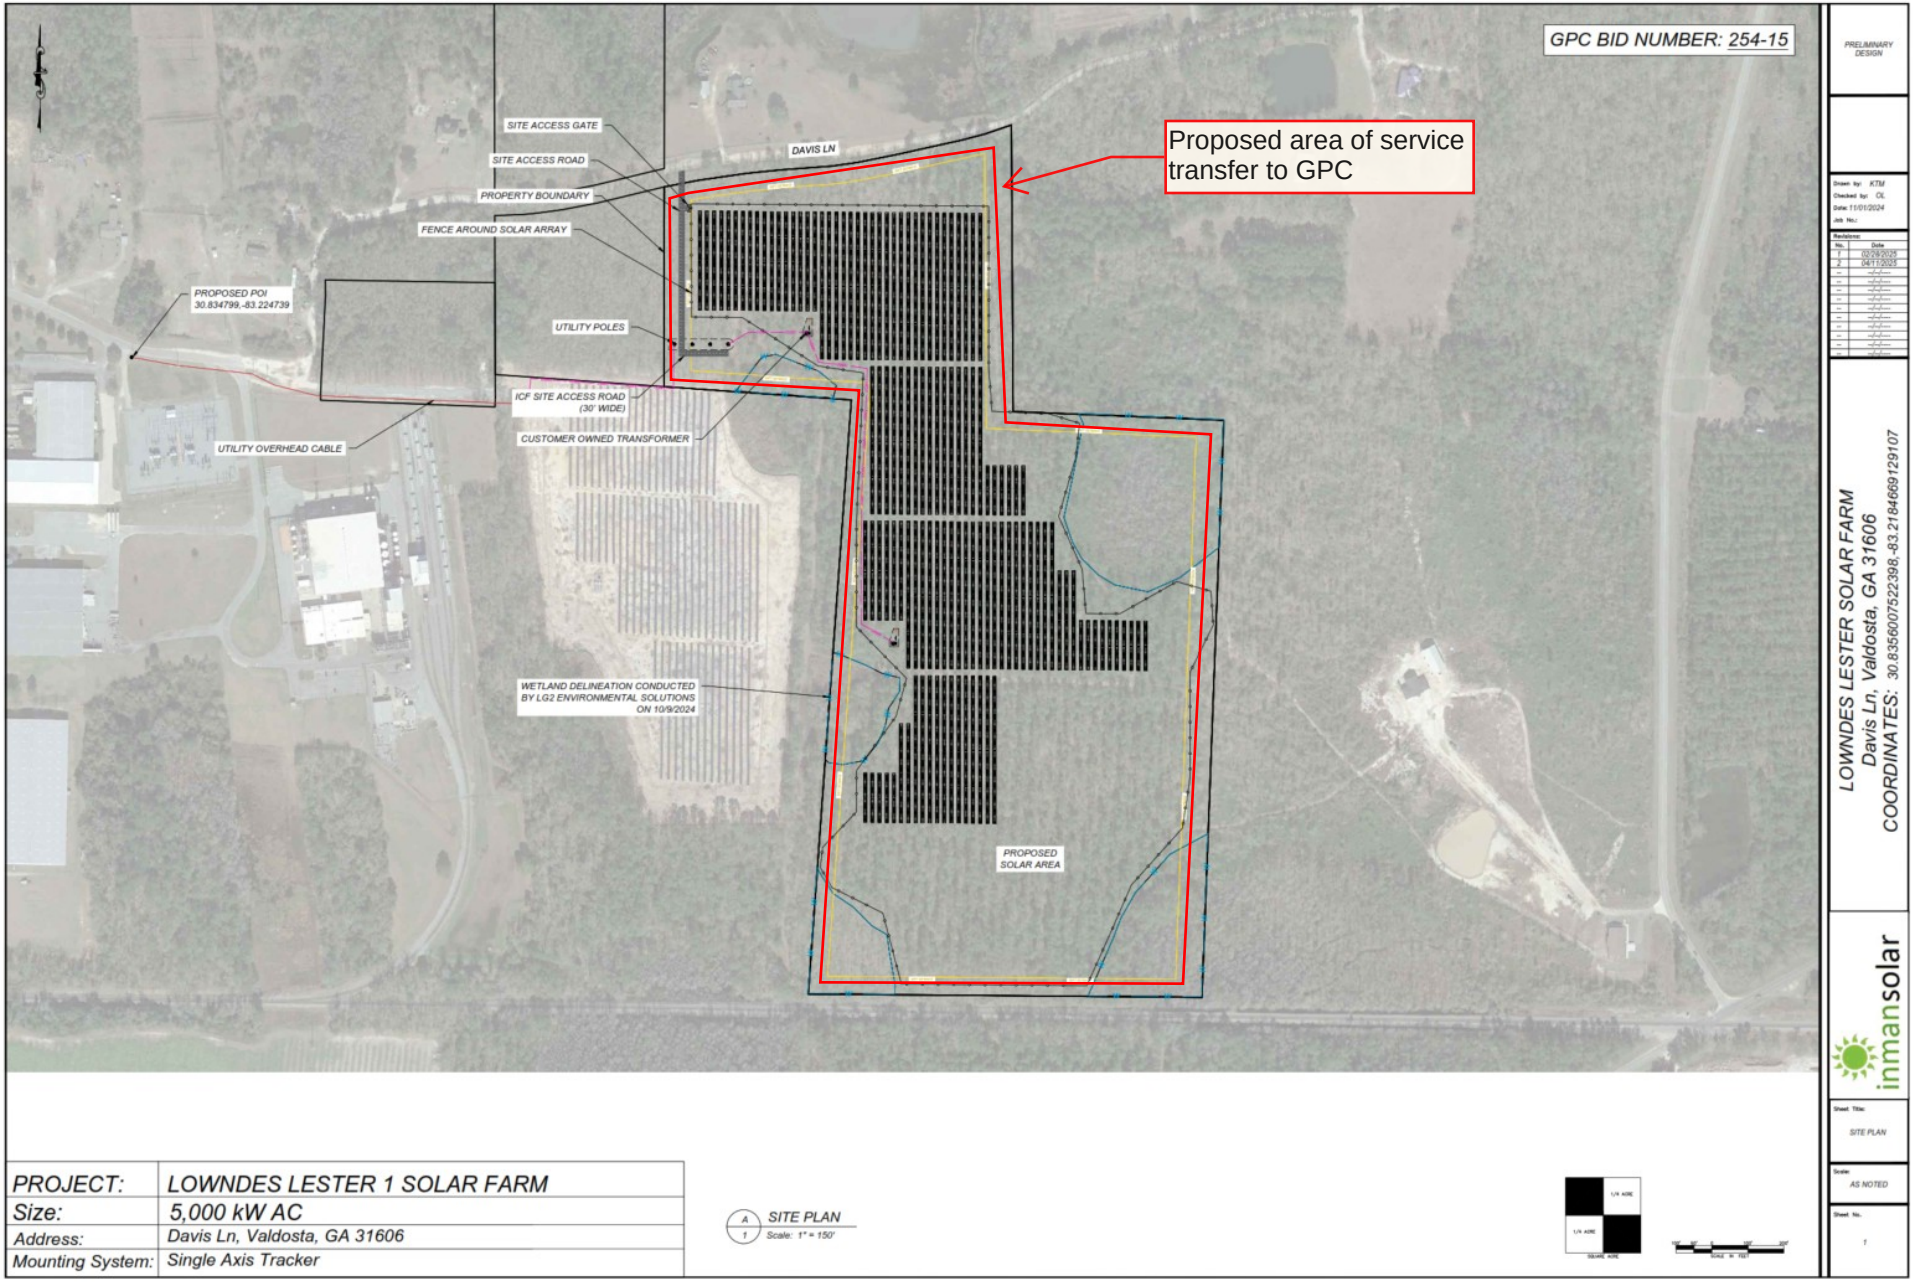
GPC BID NUMBER: 254-15
Proposed area of service transfer to GPC
SITE ACCESS GATE
SITE ACCESS ROAD
PROPERTY BOUNDARY
FENCE AROUND SOLAR ARRAY
DAVIS LN
PROPOSED POI
30.834799,-83.224739
UTILITY POLES
ICF SITE ACCESS ROAD
(30' WIDE)
CUSTOMER OWNED TRANSFORMER
UTILITY OVERHEAD CABLE
WETLAND DELINEATION CONDUCTED
BY LG2 ENVIRONMENTAL SOLUTIONS
ON 10/9/2024
PROPOSED
SOLAR AREA
PRELIMINARY DESIGN
LOWNDES LESTER SOLAR FARM
Davis Ln, Valdosta, GA 31606
COORDINATES: 30.835600752398,-83.218466912910 7
inmansolar
SITE PLAN
AS NOTED
PROJECT: LOWNDES LESTER 1 SOLAR FARM
Size: 5,000 kW AC
Address: Davis Ln, Valdosta, GA 31606
Mounting System: Single Axis Tracker
A 1 SITE PLAN
Scale: 1" = 150'