Georgia Public Service Commission

Request for Transfer of Retail Electric Service

Pursuant to Section 9(C)(2) of the Georgia Territorial Electric Service Act [Acts 1973, page 200; O.C.G.A. §46-3-8(c)(2)], the undersigned hereby files this joint (3-party) application for transfer of retail electric service. Commission approval of this request affects only the subject premise; no territorial assignments or unassignments are to change.

This application is not complete without: 1) a clear description of the premise(s) location (city/county map(s), plat(s), landmark location, etc.), *and* 2) a copy of the applicable territorial map "B" indicating the location of premise(s).

Consumer and/or Owner Address

Consumer ___N/A_____

Premise Owner _ Lester Family Trust

Owner's mailing address __ 2981 Carroll Ulmer Rd

City _ Valdosta _____ State __ Georgia _____ Zip _ 31601 ___

==========

Location of Premises to be Transferred

Address Davis Lane

Coordinates: (30.8305748143796,-83.2170840387184)

City__Valdosta_____ COUNTY _Lowndes____ Zip 31606_____

Reason or cause for request: _For Georgia Power to receive distributed energy produced by solar facility

»» Does this transfer include a transfer of utility assets? ☒ No ☐ Yes If yes, list assets on a separate page. ««

The signatures hereon by the applicants indicate their agreement to this transfer of service.

Supplier *Transferor*

_Colquitt EMC_____ _x Charles Tucker 9/8/25

Print Transferor / Utility Name — Transferor Agent Signature — Date

Agent Title and email address: V.P., Engineering CharlesTucker@ColquittEMC.c

Supplier *Transferee*

__Georgia Power Company_____ _x Stephanie M. Gossman 10/16/25

Print Transferee / Utility Name — Transferee Agent Signature — Date

Agent Title and email address: General Manager Planning & Policy; smizzell@southernco.com

Consumer and/or Owner

_x Patricia D. Lester 10/3/25


Consumer Signature — Date

_x Patricia D. Lester 10/3/25


Owner Signature — Date

GPSC Form TSI (3/21)

Territorial B Map

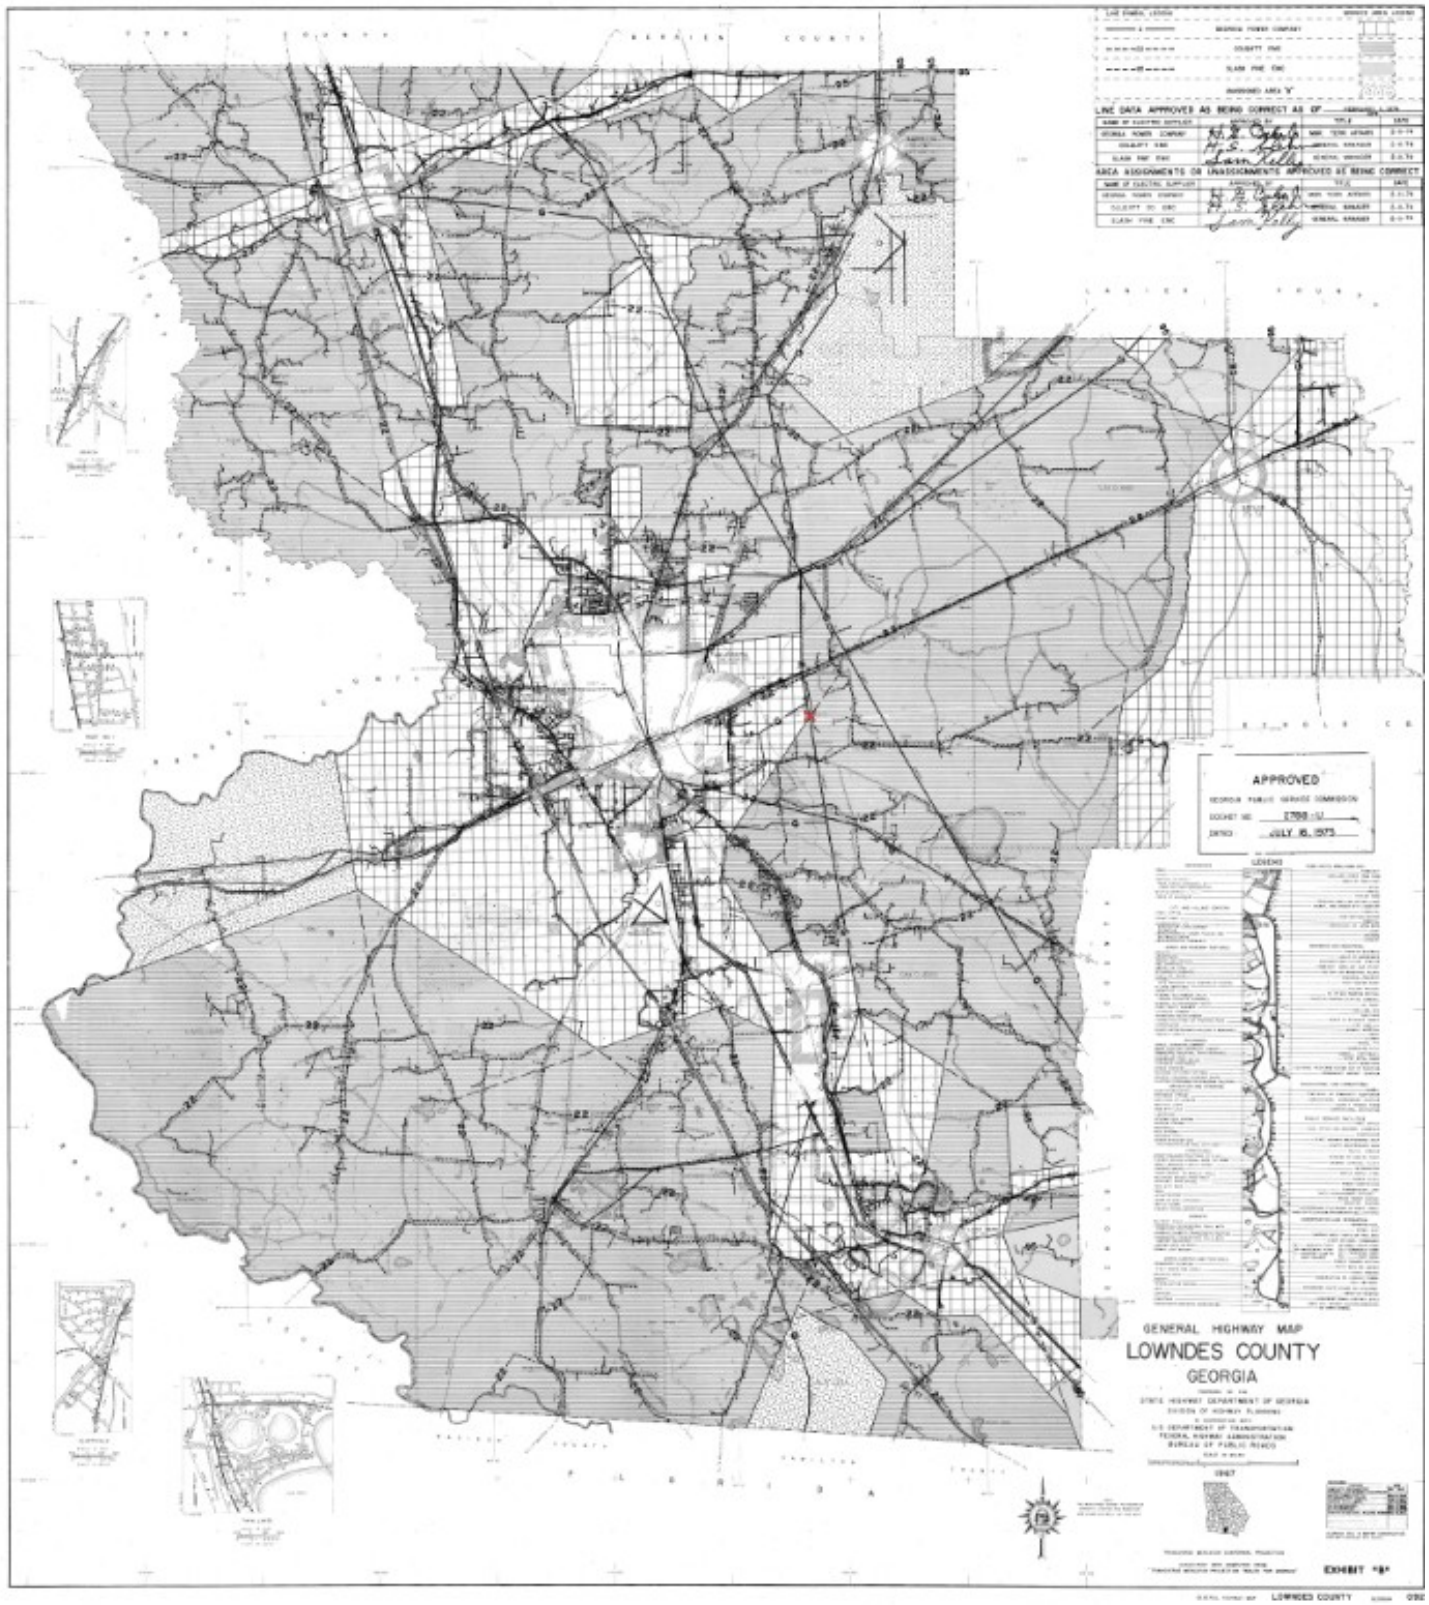

Site Plan

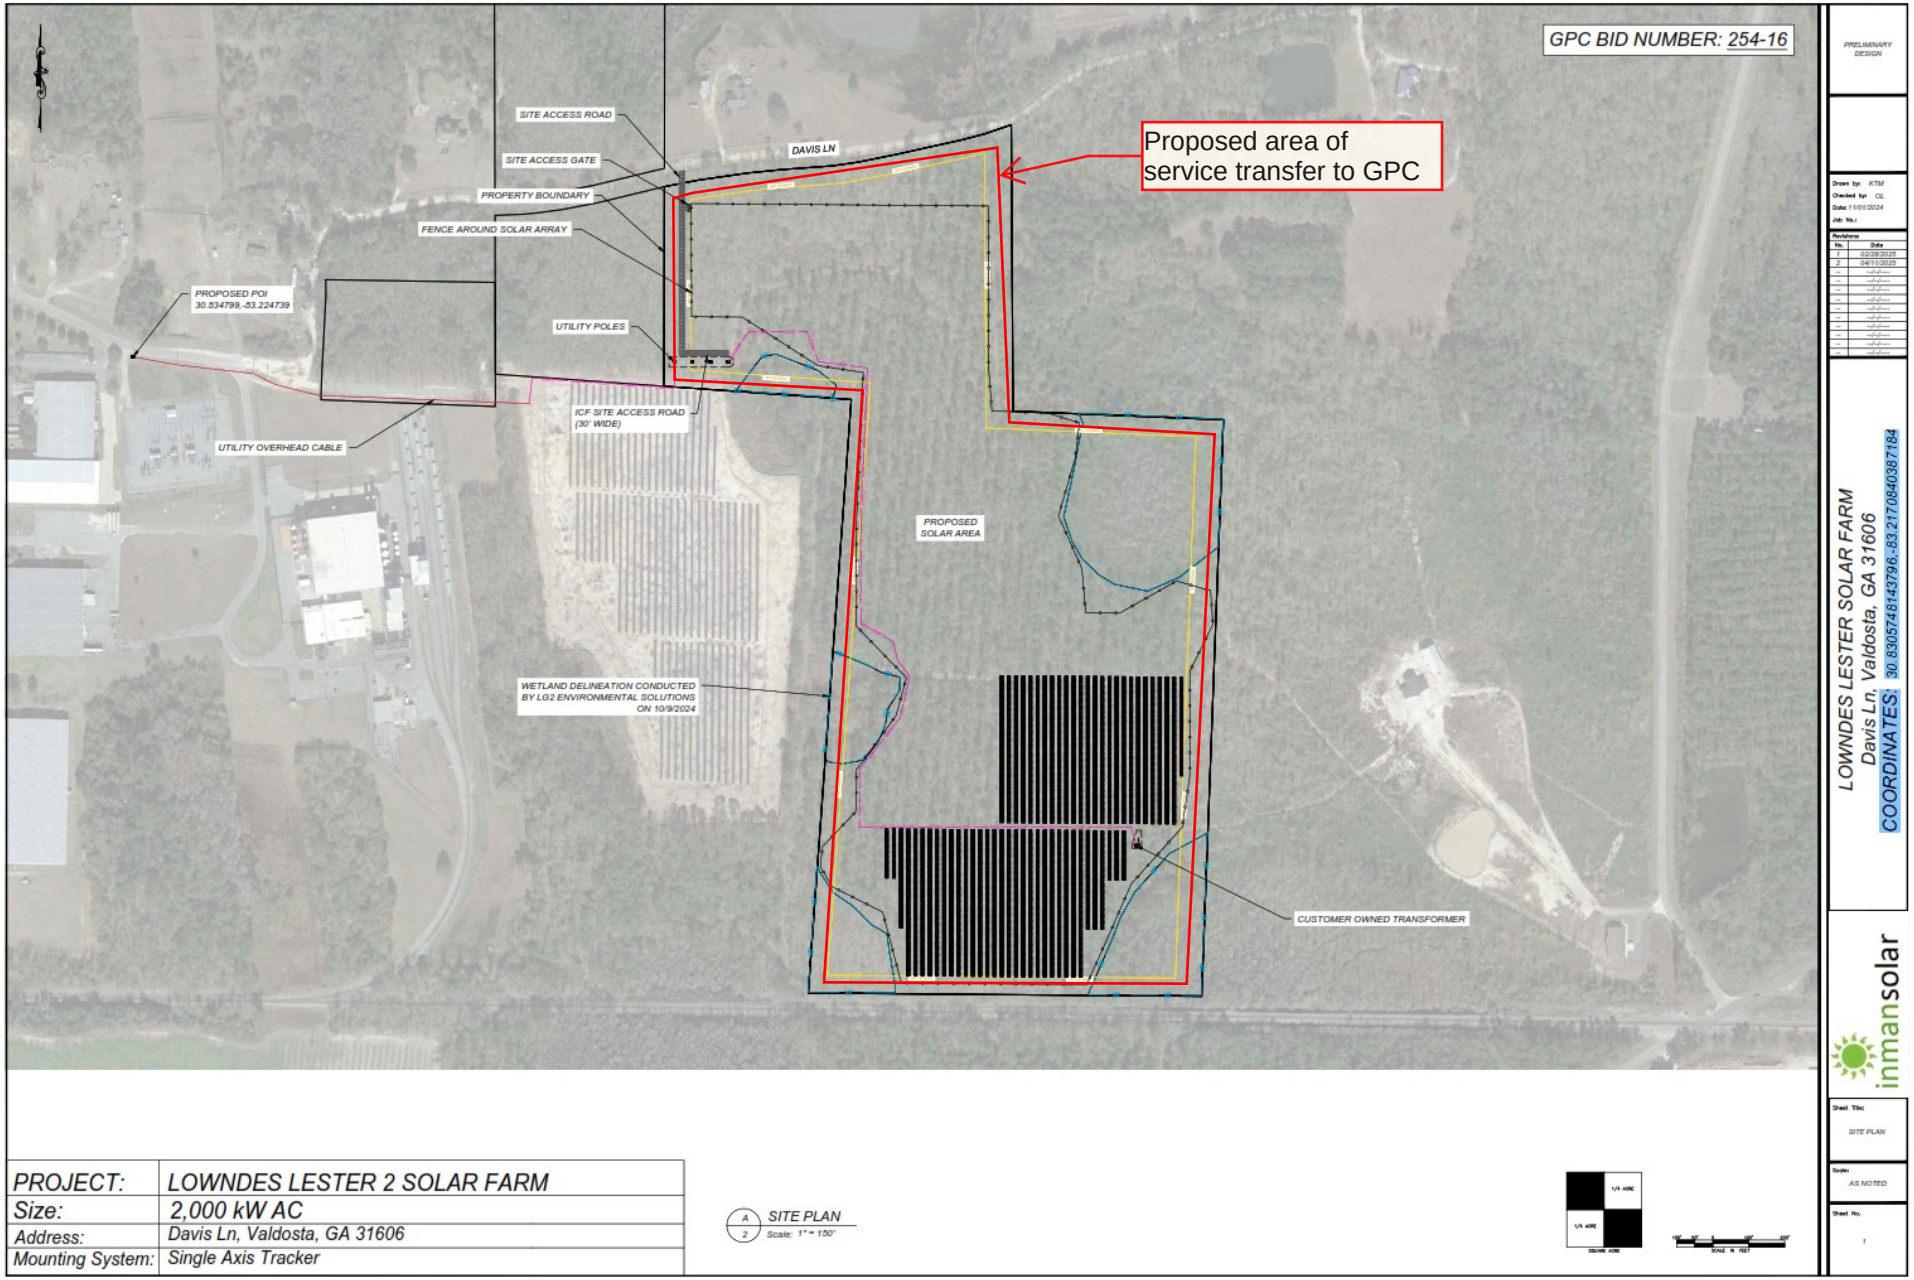
GPC BID NUMBER: 254-16
Proposed area of service transfer to GPC
SITE ACCESS ROAD
SITE ACCESS GATE
PROPERTY BOUNDARY
FENCE AROUND SOLAR ARRAY
DAVIS LN
PROPOSED POI
30.534799,-83.224739
UTILITY POLES
ICF SITE ACCESS ROAD
(30' WIDE)
UTILITY OVERHEAD CABLE
PROPOSED
SOLAR AREA
WETLAND DELINEATION CONDUCTED
BY LG2 ENVIRONMENTAL SOLUTIONS
ON 10/9/2024
CUSTOMER OWNED TRANSFORMER
PRELIMINARY DESIGN
LOWNDES LESTER SOLAR FARM
Davis Ln, Valdosta, GA 31606
COORDINATES: 30.830574814379 6,-83.217084038 7164
inmansolar
SITE PLAN
AS NOTED
PROJECT: LOWNDES LESTER 2 SOLAR FARM
Size: 2,000 kW AC
Address: Davis Ln, Valdosta, GA 31606
Mounting System: Single Axis Tracker
A 2 SITE PLAN
Scale: 1" = 150'