
VG004974

NODE 1

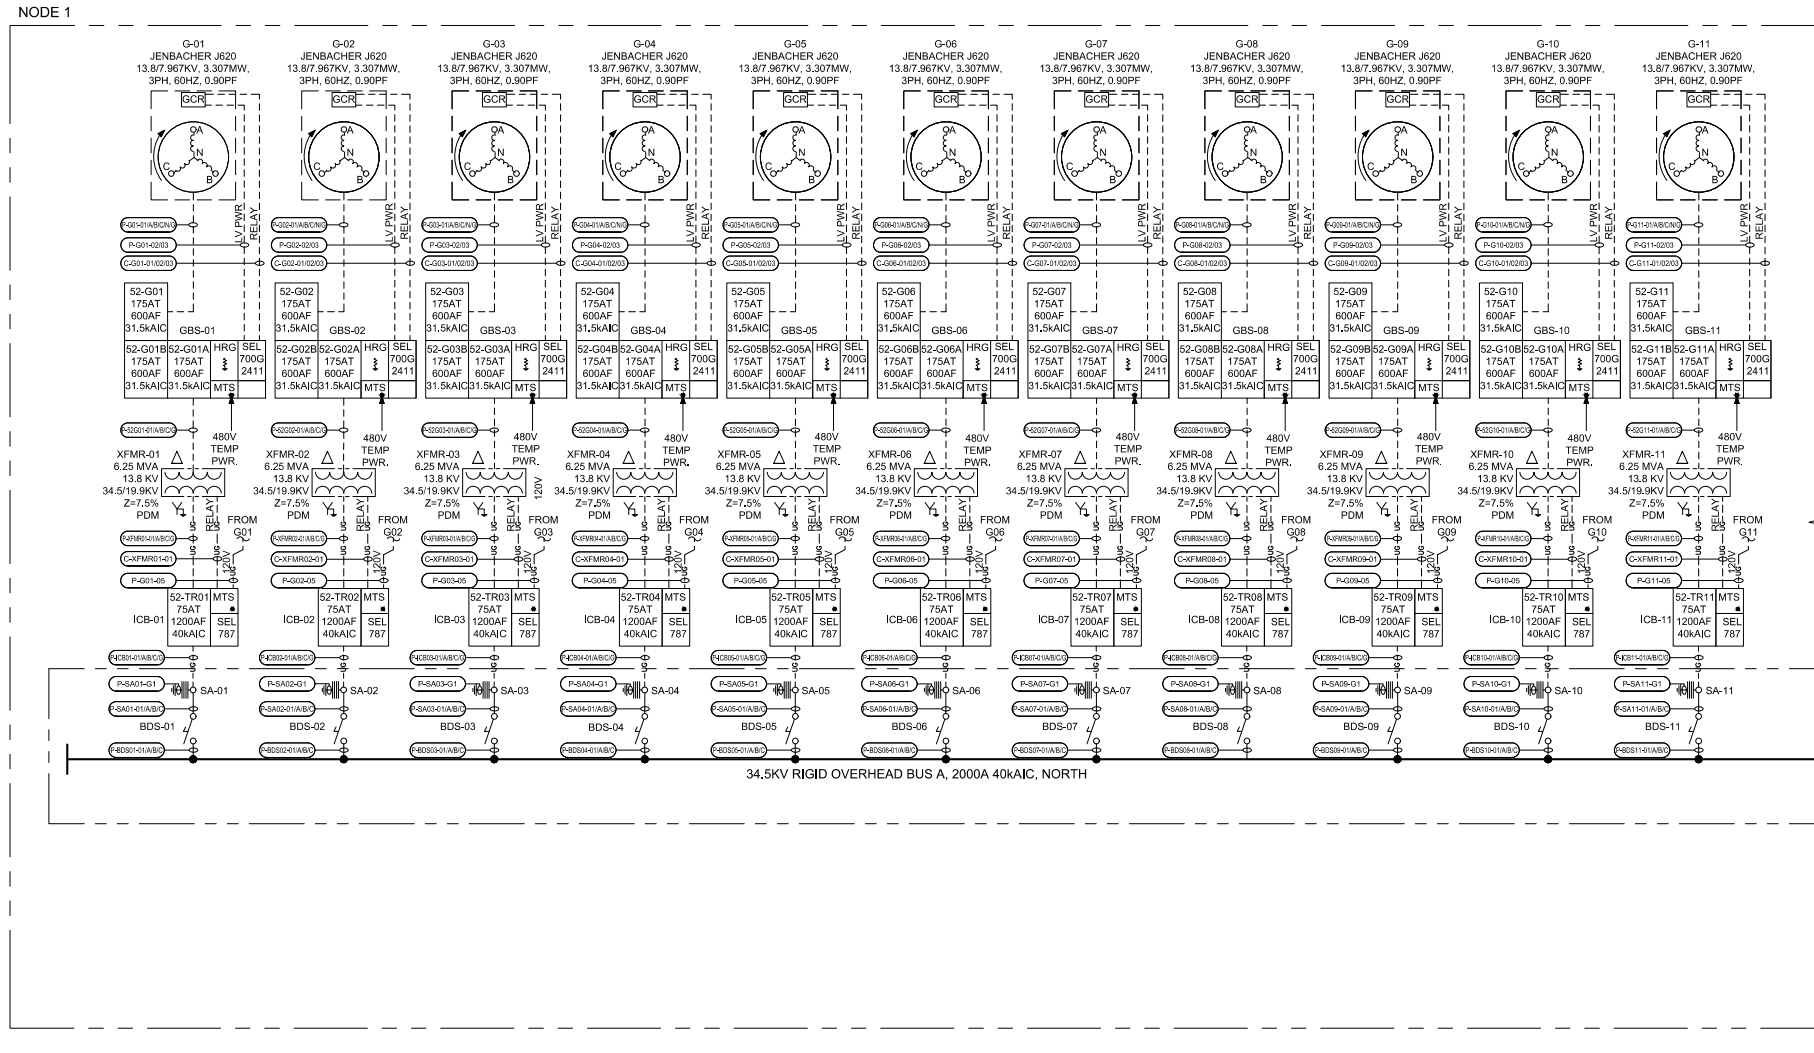

LEGEND:

- X-XXXX — CABLE TAG
- WIRING BY VENDOR
- FIELD WIRING
- UG — UG — UNDERGROUND WIRING
- FIELD WIRING/CLIENT

NOTES:

1. FOR CABLE REFERENCE INFORMATION, SEE DWG. 25108102-001-EL-DRW-0010-001.

CONFIDENTIAL: THE INFORMATION CONTAINED HEREIN IS THE PROPRIETARY DATA OF VOLTAGRID LLC AND IS NOT FOR THE DISSEMINATION OR DISCLOSURE, IN WHOLE OR PART FOR ANY PURPOSE OTHER THAN THAT FOR WHICH IT IS SUBMITTED EXCEPT AS AUTHORIZED IN WRITING BY VOLTAGRID LLC

VoltaGrid

TITLE : SINGLE LINE DIAGRAM

NO.	DATE	REVISION DESCRIPTION	DRAWN	CHECK	APPR
0	12/19/2025	ISSUED FOR CONSTRUCTION	JG	DT	BD

PROJECT NAME/NUMBER: SERVER FARM ATL2


DRAWING NO.: 25108102-001-EL-DRW-0400-001

SCALE: NONE

REV.: 0

NUMBER OF SHEET: 1 - 6

VG004975

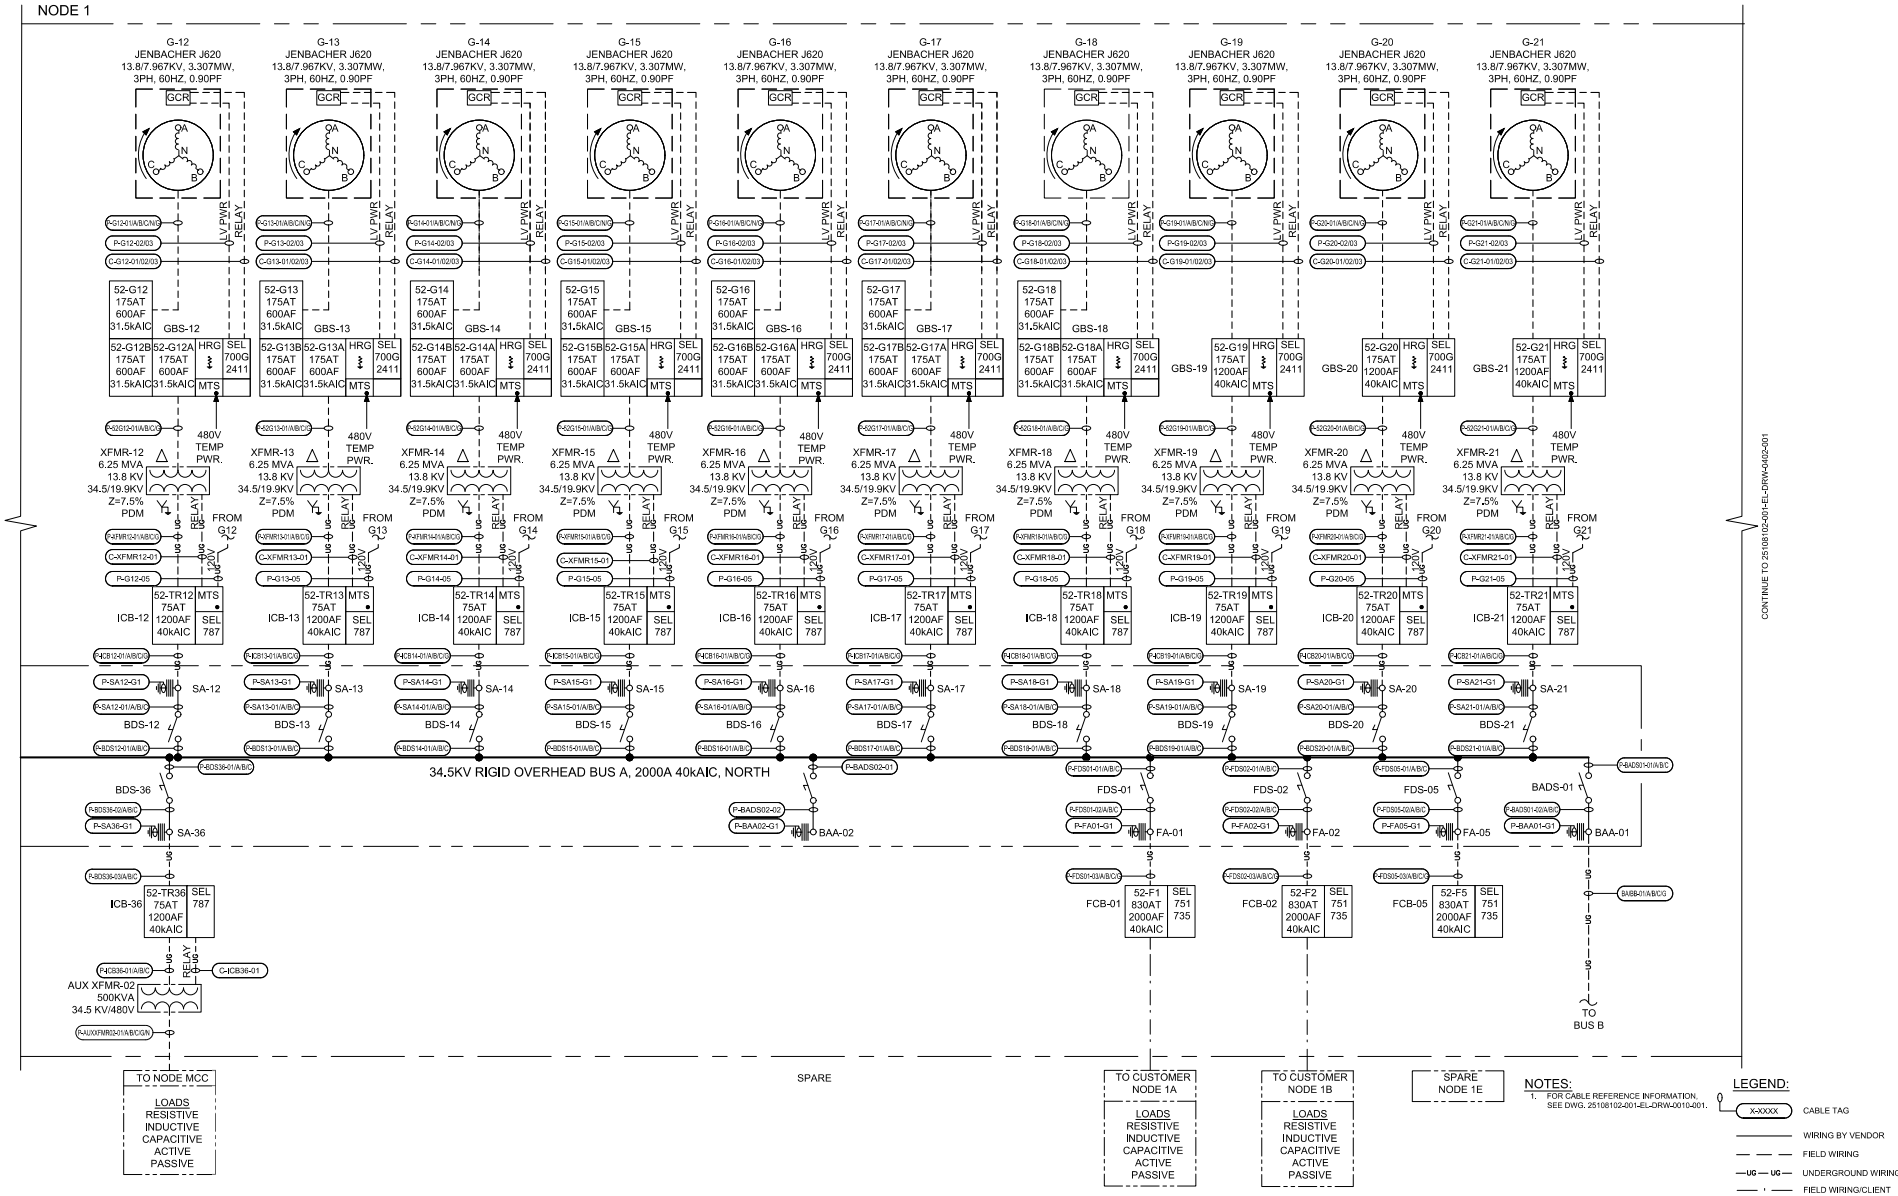

CONFIDENTIAL: THE INFORMATION CONTAINED HEREIN IS THE PROPRIETARY DATA OF VOLTAGRID LLC AND IS NOT FOR THE DISSEMINATION OR DISCLOSURE, IN WHOLE OR PART FOR ANY PURPOSE OTHER THAN THAT FOR WHICH IT IS SUBMITTED EXCEPT AS AUTHORIZED IN WRITING BY VOLTAGRID LLC

VoltaGrid

TITLE : SINGLE LINE DIAGRAM

NO.	DATE	REVISION DESCRIPTION	DRAWN	CHECK	APPR
0	12/19/2025	ISSUED FOR CONSTRUCTION	JG	DT	BD

PROJECT NAME/NUMBER: SERVER FARM ATL2


SCALE: NONE

REV.: 0

DRAWING NO.: 25108102-001-EL-DRW-0401-001

NUMBER OF SHEET: 2 - 6

VG004976

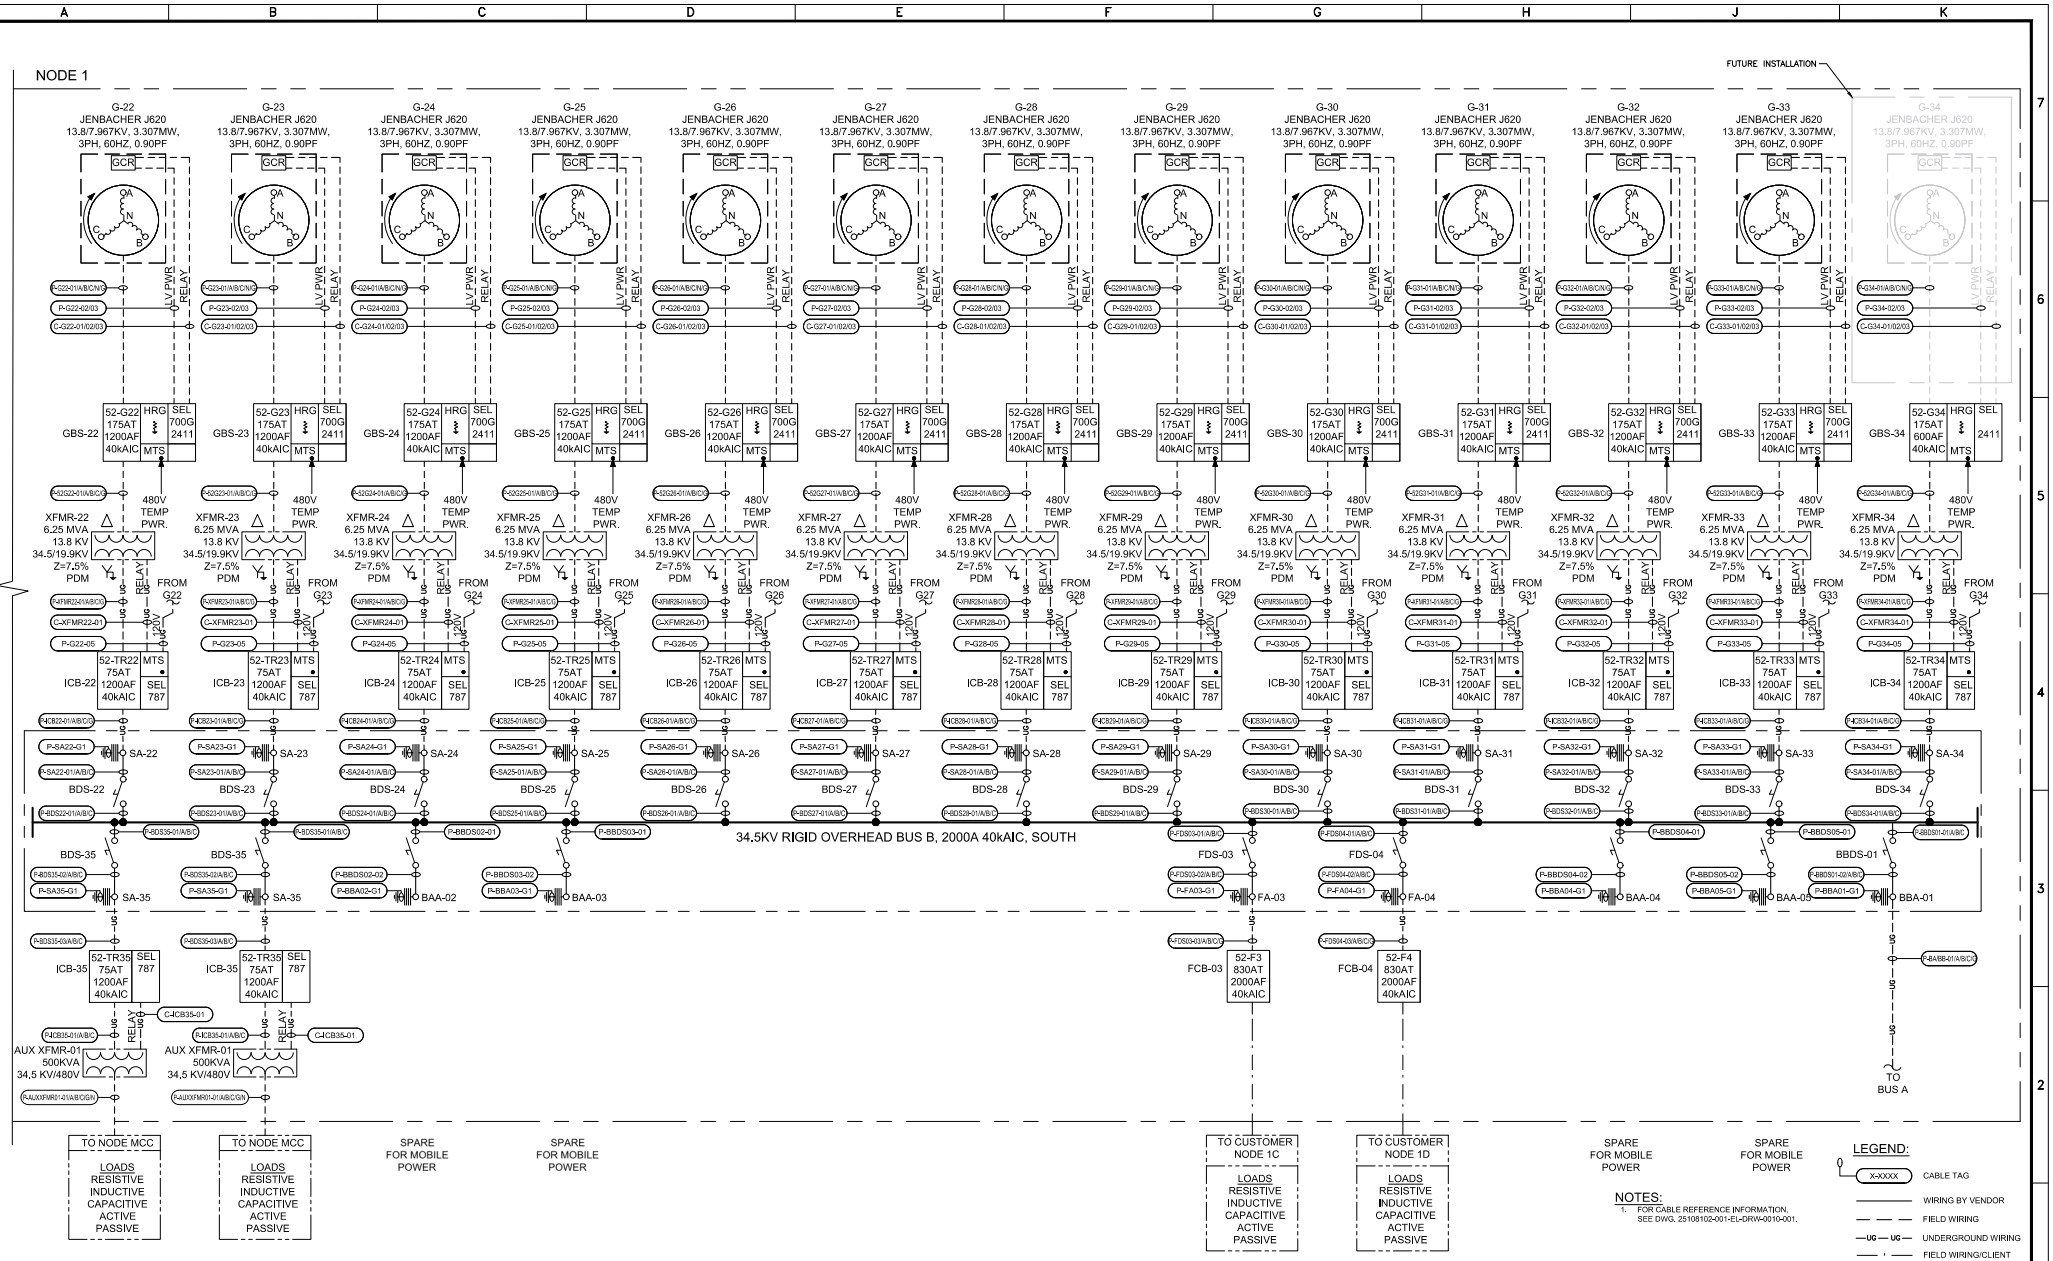

CONFIDENTIAL: THE INFORMATION CONTAINED HEREIN IS THE PROPRIETARY DATA OF VOLTAGRID LLC AND IS NOT FOR THE DISSEMINATION OR DISCLOSURE, IN WHOLE OR PART FOR ANY PURPOSE OTHER THAN THAT FOR WHICH IT IS SUBMITTED EXCEPT AS AUTHORIZED IN WRITING BY VOLTAGRID LLC

VoltaGrid

TITLE : SINGLE LINE DIAGRAM

NO.	DATE	REVISION DESCRIPTION	DRAWN	CHECK	APPR
0	12/19/2025	ISSUED FOR CONSTRUCTION	JG	DT	BD

PROJECT NAME/NUMBER: SERVER FARM ATL2


DRAWING NO.: 25108102-001-EL-DRW-0402-001


SCALE: NONE

REV.: 0

NUMBER OF SHEET: 3 - 6

VG004977

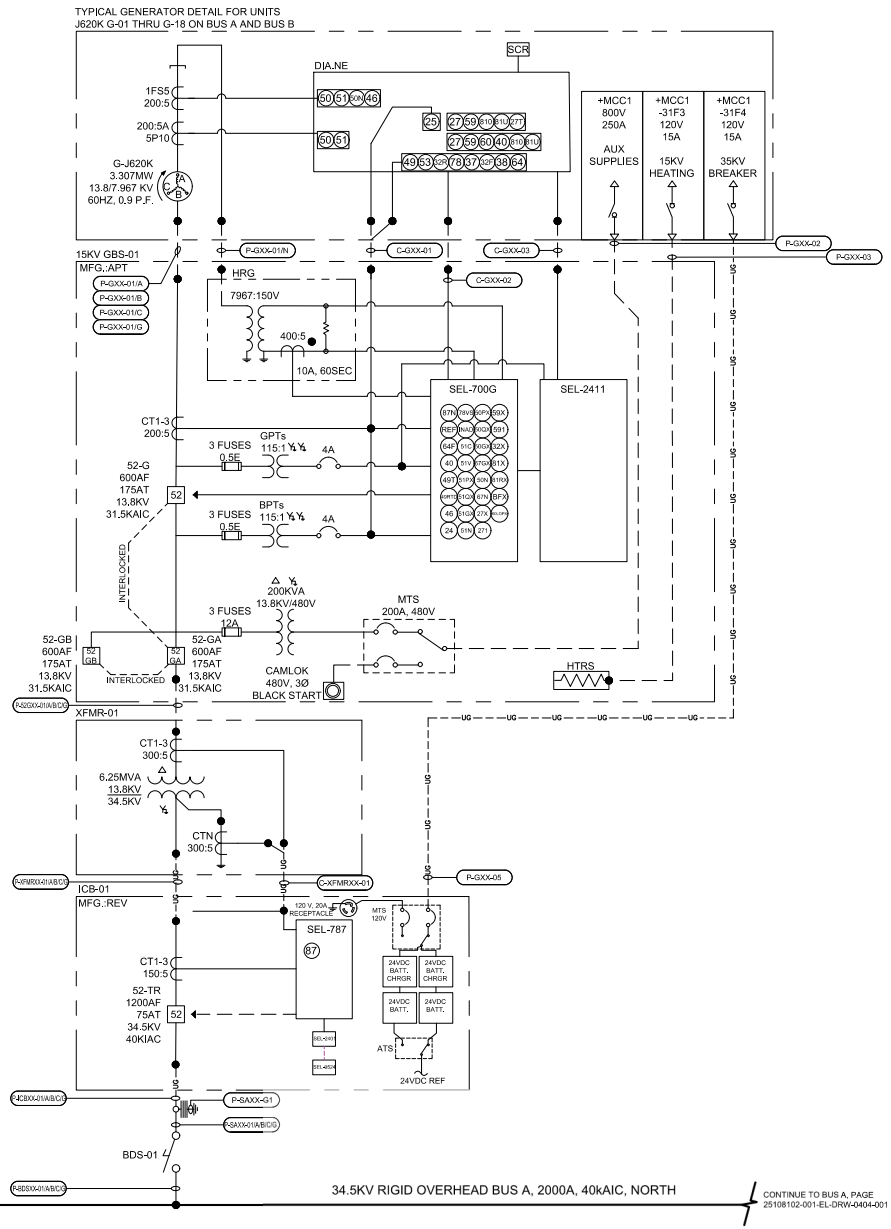

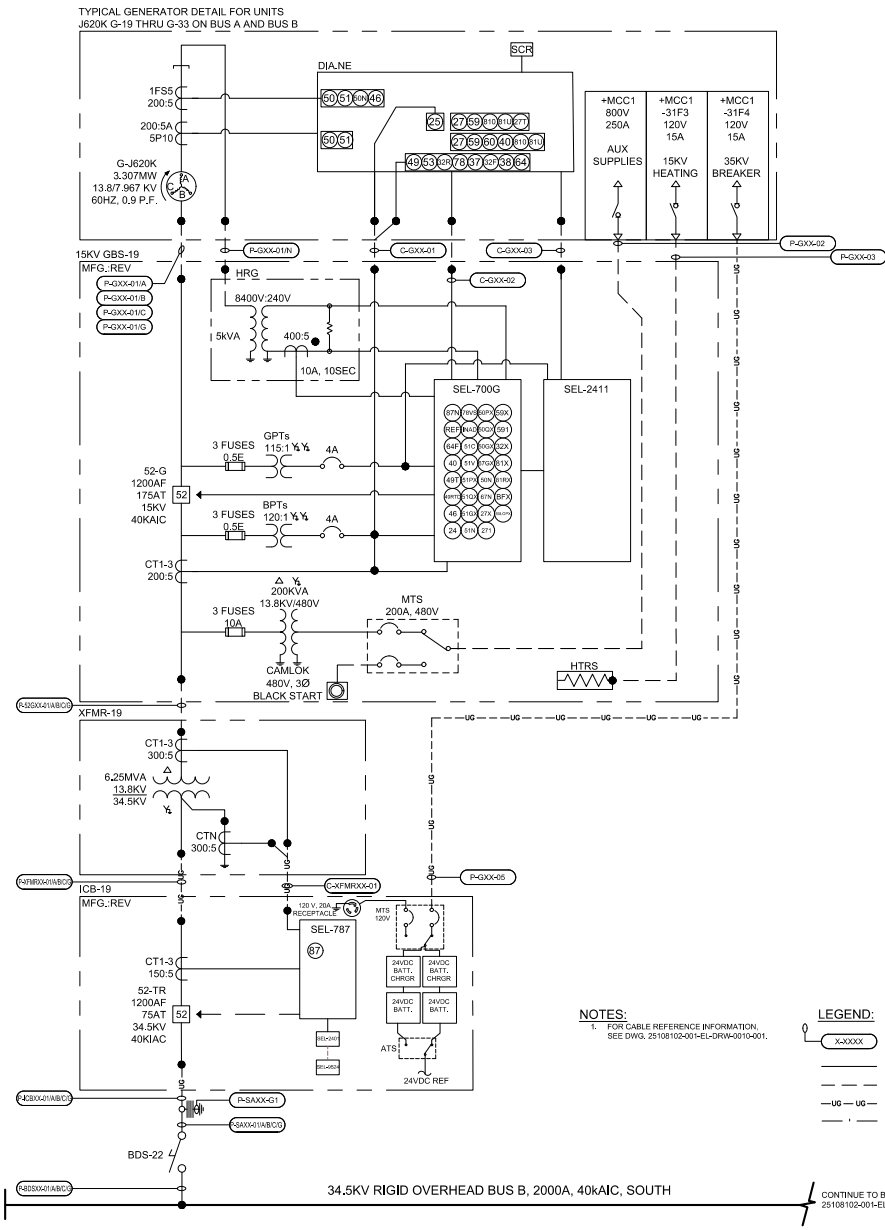

NOTES:
1. FOR CABLE REFERENCE INFORMATION, SEE DWG. 25108102-001-EL-DRW-0010-001.

LEGEND:
- X-XXXX — CABLE TAG
- WIRING BY VENDOR
- FIELD WIRING
- UG — UG — UNDERGROUND WIRING
- FIELD WIRING/CLIENT

CONFIDENTIAL: THE INFORMATION CONTAINED HEREIN IS THE PROPRIETARY DATA OF VOLTAGRID LLC AND IS NOT FOR THE DISSEMINATION OR DISCLOSURE, IN WHOLE OR PART FOR ANY PURPOSE OTHER THAN THAT FOR WHICH IT IS SUBMITTED EXCEPT AS AUTHORIZED IN WRITING BY VOLTAGRID LLC

VoltaGrid

TITLE : SINGLE LINE DIAGRAM

NO.	DATE	REVISION DESCRIPTION	DRAWN	CHECK	APPR
0	12/19/2025	ISSUED FOR CONSTRUCTION	JG	DT	BD

PROJECT NAME/NUMBER: SERVER FARM ATL2


DRAWING NO.: 25108102-001-EL-DRW-0403-001

SCALE: NONE

REV.: 0

NUMBER OF SHEET: 4 - 6

VG004978

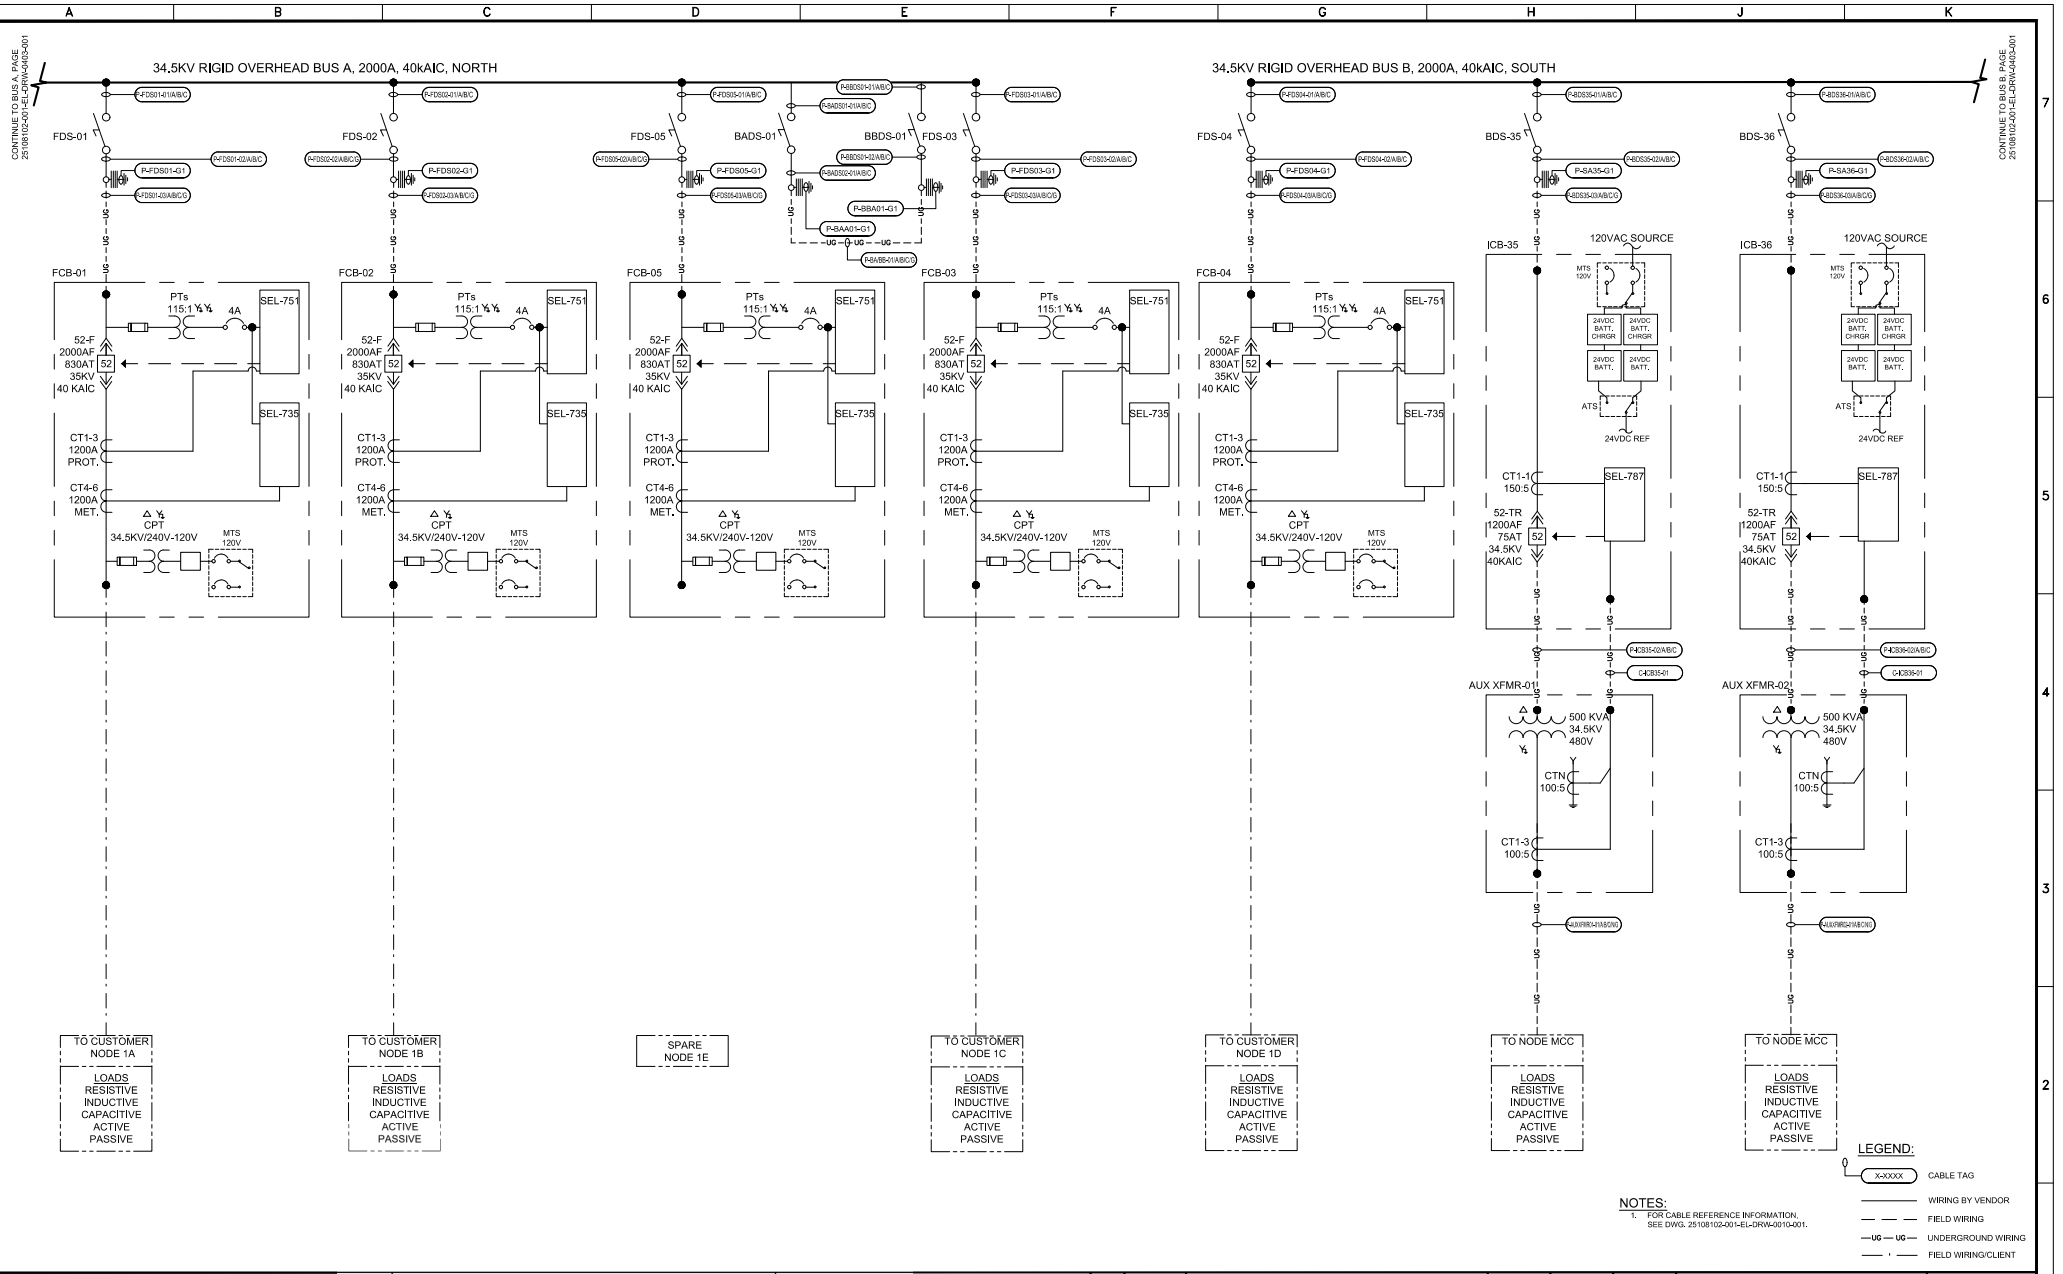

CONFIDENTIAL: THE INFORMATION CONTAINED HEREIN IS THE PROPRIETARY DATA OF VOLTAGRID LLC AND IS NOT FOR THE DISSEMINATION OR DISCLOSURE, IN WHOLE OR PART FOR ANY PURPOSE OTHER THAN THAT FOR WHICH IT IS SUBMITTED EXCEPT AS AUTHORIZED IN WRITING BY VOLTAGRID LLC

VoltaGrid

TITLE : SINGLE LINE DIAGRAM

NO.	DATE	REVISION DESCRIPTION	DRAWN	CHECK	APPR
0	12/19/2025	ISSUED FOR CONSTRUCTION	JG	DT	BD

PROJECT NAME/NUMBER: SERVER FARM ATL2


DRAWING NO.: 25108102-001-EL-DRW-0404-001

SCALE: NONE

REV.: 0

NUMBER OF SHEET: 5 - 6

VG004979

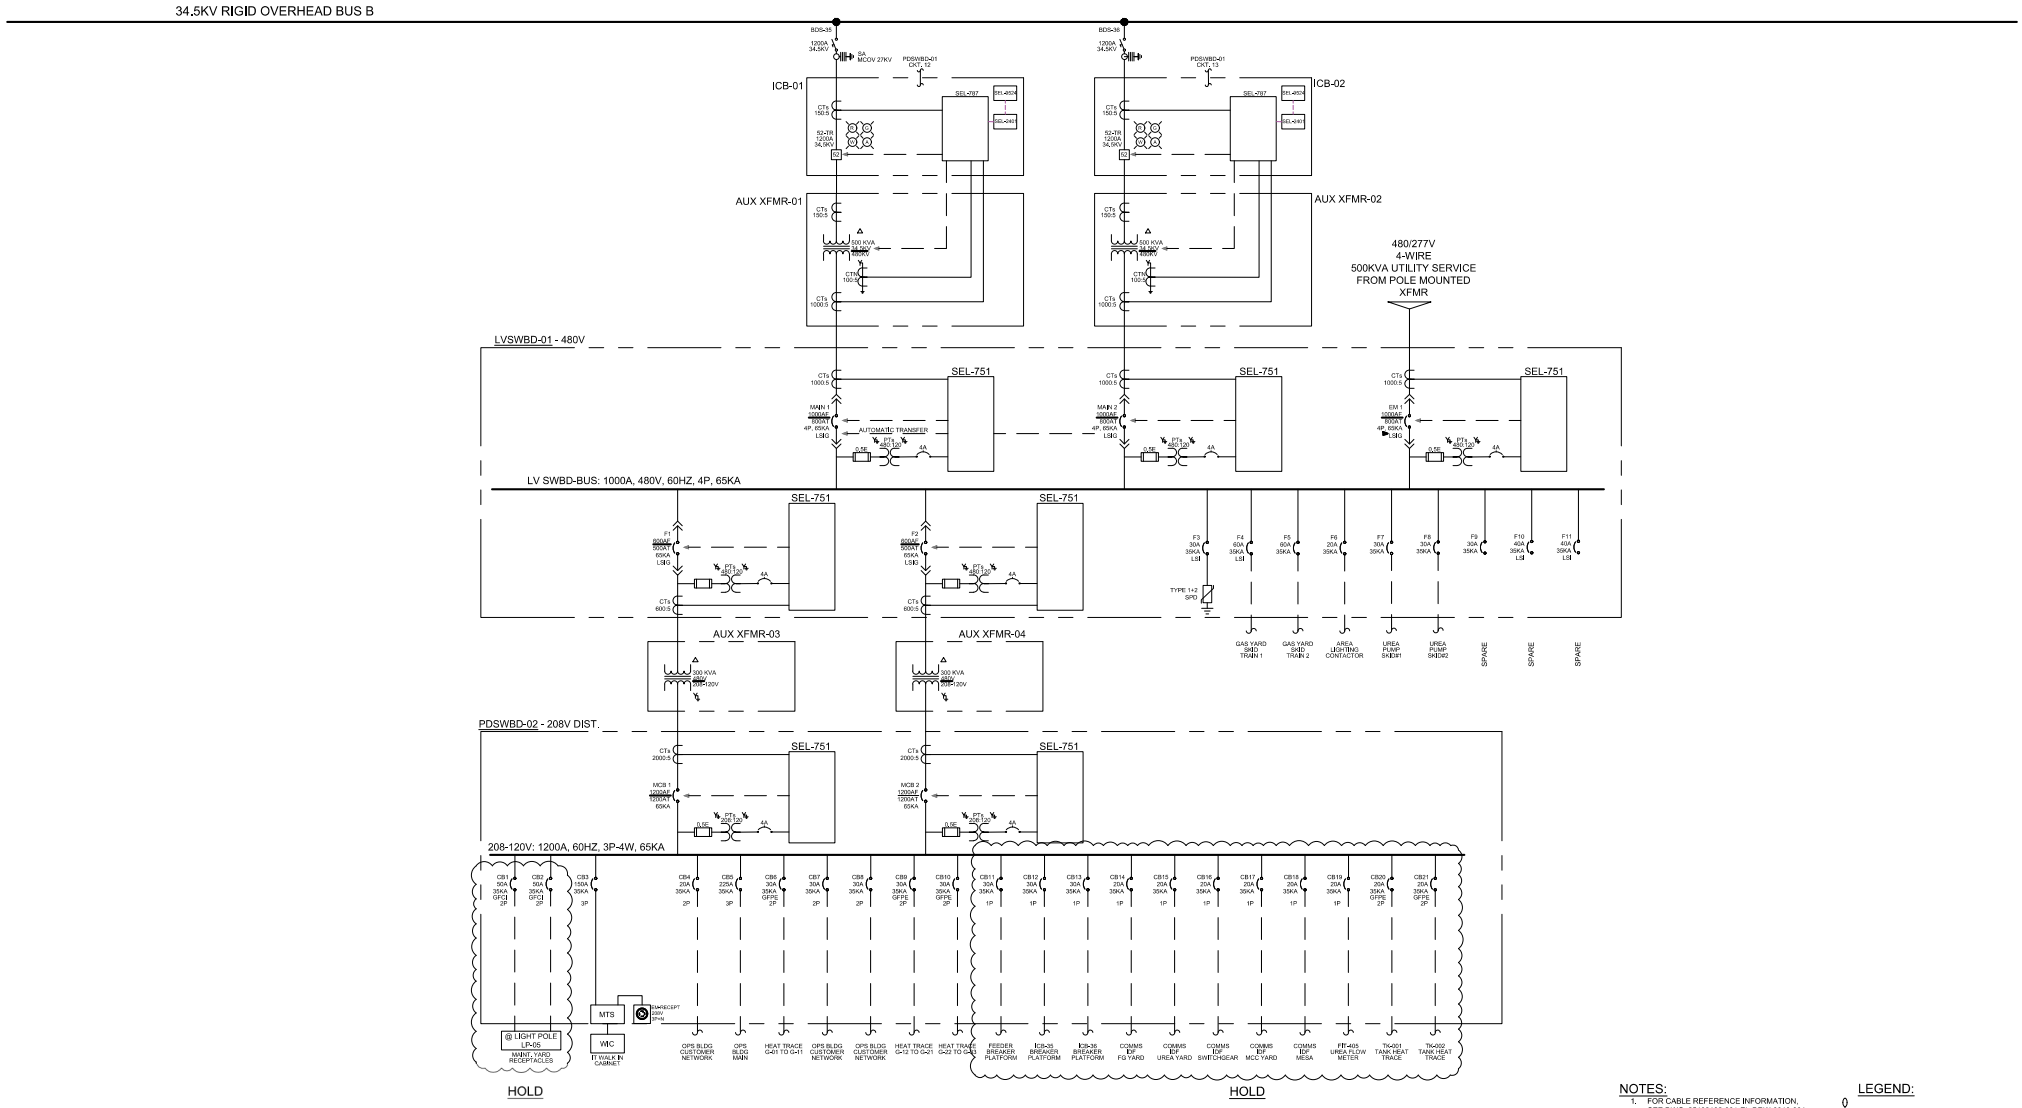

NOTES:
1. FOR CABLE REFERENCE INFORMATION, SEE DWG. 25108102-001-EL-DRW-0010-001.

LEGEND:
- X-XXXX — CABLE TAG
- WIRING BY VENDOR
- FIELD WIRING
- UG — UG — UNDERGROUND WIRING
- FIELD WIRING/CLIENT

CONFIDENTIAL: THE INFORMATION CONTAINED HEREIN IS THE PROPRIETARY DATA OF VOLTAGRID LLC AND IS NOT FOR THE DISSEMINATION OR DISCLOSURE, IN WHOLE OR PART FOR ANY PURPOSE OTHER THAN THAT FOR WHICH IT IS SUBMITTED EXCEPT AS AUTHORIZED IN WRITING BY VOLTAGRID LLC

VoltaGrid

TITLE :
SINGLE LINE DIAGRAM
MCC AREA


NO.	DATE	REVISION DESCRIPTION	DRAWN	CHECK	APPR
0	12/19/2025	ISSUED FOR CONSTRUCTION	JG	DT	BD

PROJECT NAME/NUMBER:
SERVER FARM ATL2

DRAWING NO.:
25108102-001-EL-DRW-0405-001

SCALE: NONE
REV.: 0
NUMBER OF SHEET: 6 - 6

VG004980

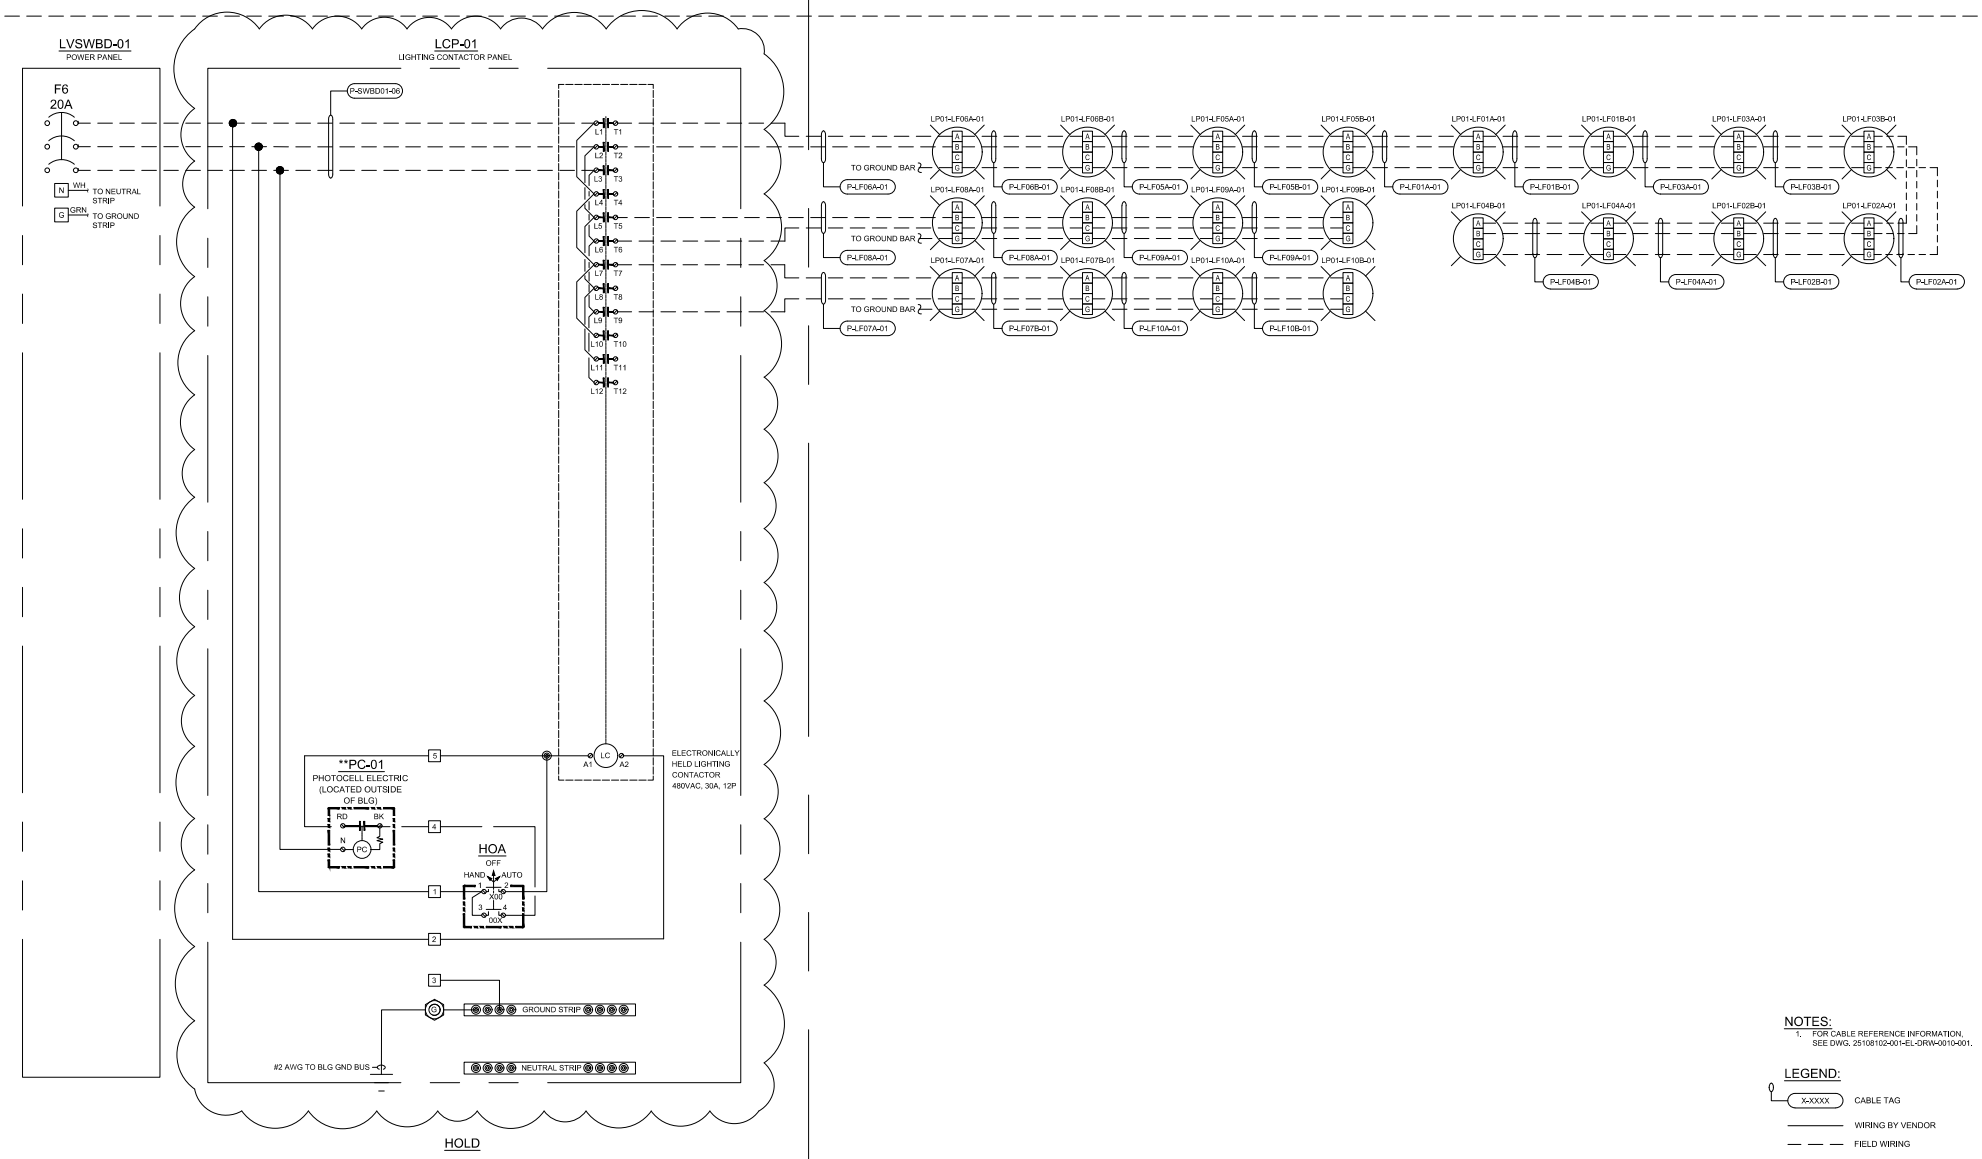

NOTES:
1. FOR CABLE REFERENCE INFORMATION, SEE DWG. 25108102-001-EL-DRW-0010-001.

LEGEND:
- X-XXXX — CABLE TAG
- WIRING BY VENDOR
- FIELD WIRING

CONFIDENTIAL: THE INFORMATION CONTAINED HEREIN IS THE PROPRIETARY DATA OF VOLTAGRID LLC AND IS NOT FOR THE DISSEMINATION OR DISCLOSURE, IN WHOLE OR PART FOR ANY PURPOSE OTHER THAN THAT FOR WHICH IT IS SUBMITTED EXCEPT AS AUTHORIZED IN WRITING BY VOLTAGRID LLC

VoltaGrid

TITLE :
ELECTRICAL - WIRING DIAGRAM
YARD AREA LIGHTING

NO.	DATE	REVISION DESCRIPTION	DRAWN	CHECK	APPR
0	12/19/2025	ISSUED FOR CONSTRUCTION	JLU	DT	BD


PROJECT NAME/NUMBER:
SERVER FARM ATL2

DRAWING NO.:
25108102-001-EL-DRW-0500-001

SCALE: N.T.S.

REV.: 0

NUMBER OF SHEET: 1 - 1

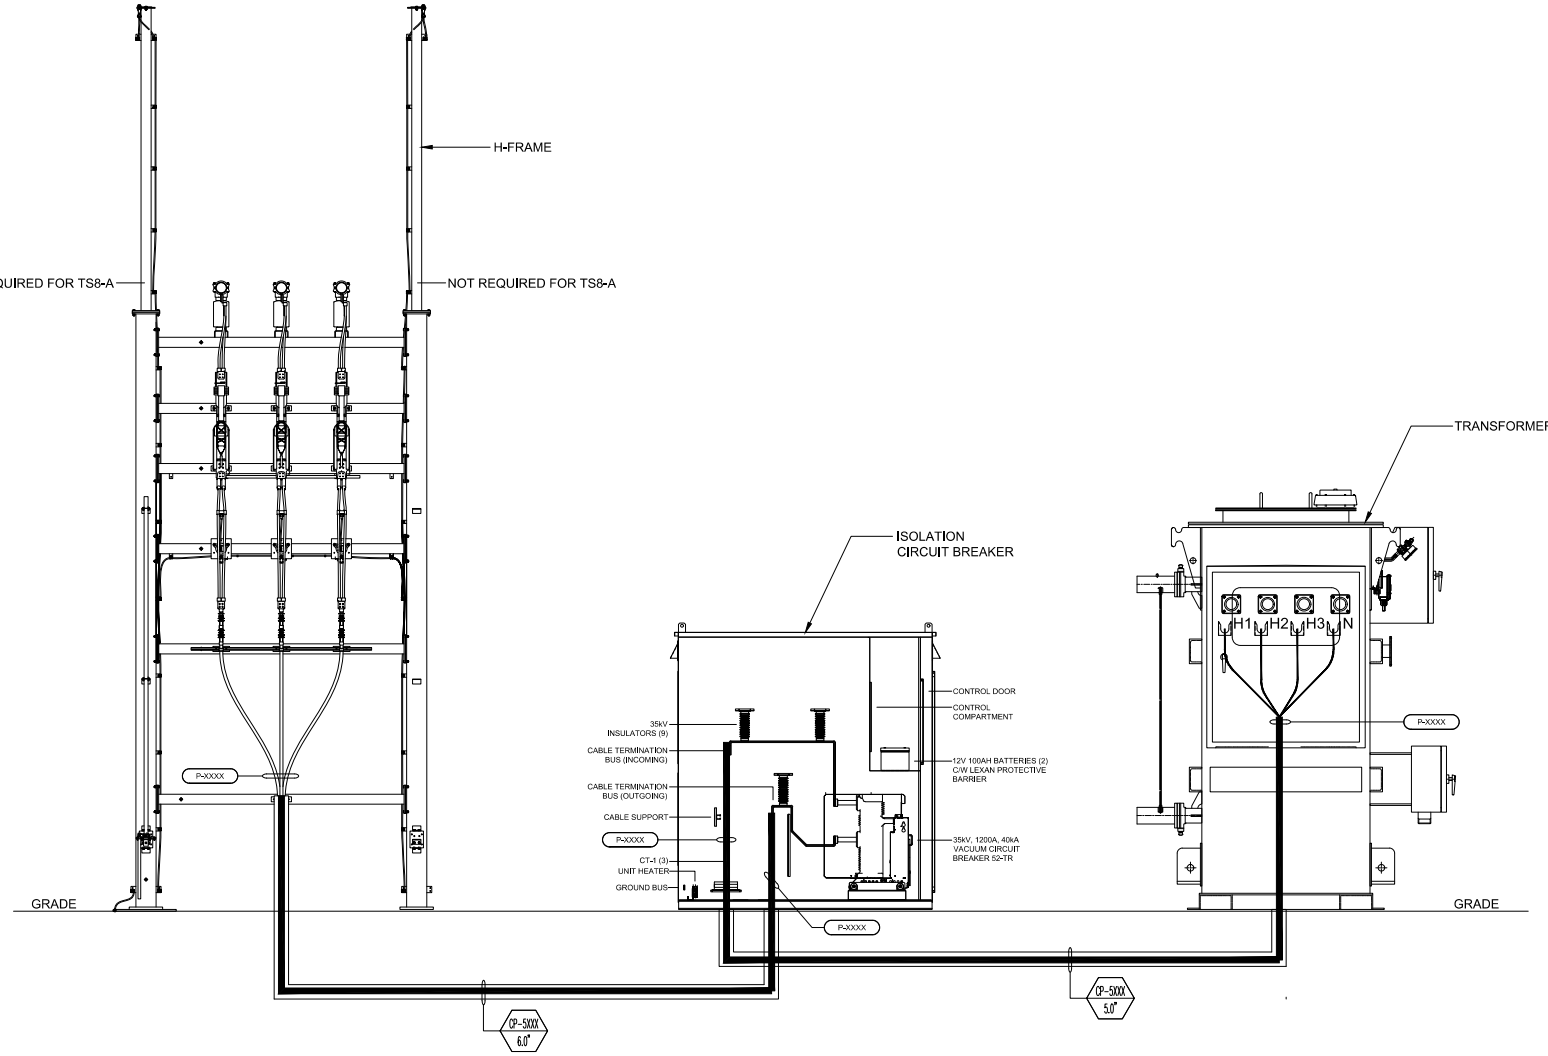

34.5kV H-FRAME FROM (1) 1200A SWITCH

NOTES:
1. FOR CABLE REFERENCE INFORMATION,
SEE DWG. 25108102-001-EL-DRW-0010-001, SECTION/UNIT COLUMN, DESCRIPTION.

LEGEND:
X-XXXX — CABLE TAG
XX-XXXX
X" — CONDUIT TAG

CONFIDENTIAL: THE INFORMATION CONTAINED HEREIN IS THE PROPRIETARY DATA OF VOLTAGRID LLC AND IS NOT FOR THE DISSEMINATION OR DISCLOSURE, IN WHOLE OR PART FOR ANY PURPOSE OTHER THAN THAT FOR WHICH IT IS SUBMITTED EXCEPT AS AUTHORIZED IN WRITING BY VOLTAGRID LLC

VoltaGrid

TITLE :
ELECTRICAL - WIRING DIAGRAM
H-FRAME / ICB / FCB (TYPICAL)

NO.	DATE	REVISION DESCRIPTION	DRAWN	CHECK	APPR
0	12/19/2025	ISSUED FOR CONSTRUCTION	JLU	DT	BD

PROJECT NAME/NUMBER:
SERVER FARM ATL2

DRAWING NO.:
25108102-001-EL-DRW-0501-001

SCALE: NONE
REV.: 0
NUMBER OF SHEET: 1