Georgia Public Service Commission
Request for Transfer of Retail Electric Service

Pursuant to Section 9 (C)(2) of the Georgia Territorial Electric Service Act [Acts 1973, page 200; O.C.G.A. Section 46-3-8 (c)(2)], the undersigned hereby files this joint (3-party) application for transfer of retail electric service. Commission approval of this request affects only the subject premise; no territorial assignments or unassignments are to change.

This application is not complete without a clear description of the premise's location (city/county map, plat, landmark location, etc.) and a copy of the applicable territorial map "B" indicating the location of premises.

Consumer and/or Owner Address

Consumer (Griffin Village Apartments)
Premise Owner Griffin Village, LP
Owner's mailing address 2107 N. Decatur Rd.
City Decatur State GA Zip 30033

Location of Premises to be Transferred

Address Griffin Village Development.Parcel#054F01001, LL 076 of the 2nd district
City Griffin COUNTY Spalding Zip 30224


Reason or cause for request: To avoid the duplication of electric services. The City of Griffin will transfer the entire Development on said parcel#054F01001 to The Central Georgia EMC.

Does the transfer include a transfer of utility assets? ☐ Yes ☒ No If yes, list assets on a separate page.

The signatures hereon by the applicants indicate their agreement to this transfer of service.

Supplier Transferring Customer	City of Griffin		
	Attest:	By Jessica O'Connor City Manager	Date 8.23.2022
	Transferor:		
	Print Utility Name	Title (Mayor)	Date 8.23.2022
Supplier Receiving Customer	Central Georgia EMC		
	Transferee:	By (George L. Weaver)	Date 8/09/2022
	Print Utility Name	Title (President/CEO)	
Consumer and/or Owner	Griffin Village, LP		8.17.22
	Consumer		Date
	Owner (President)		8.17.22 Date


GPSC Form TSI (10/18)

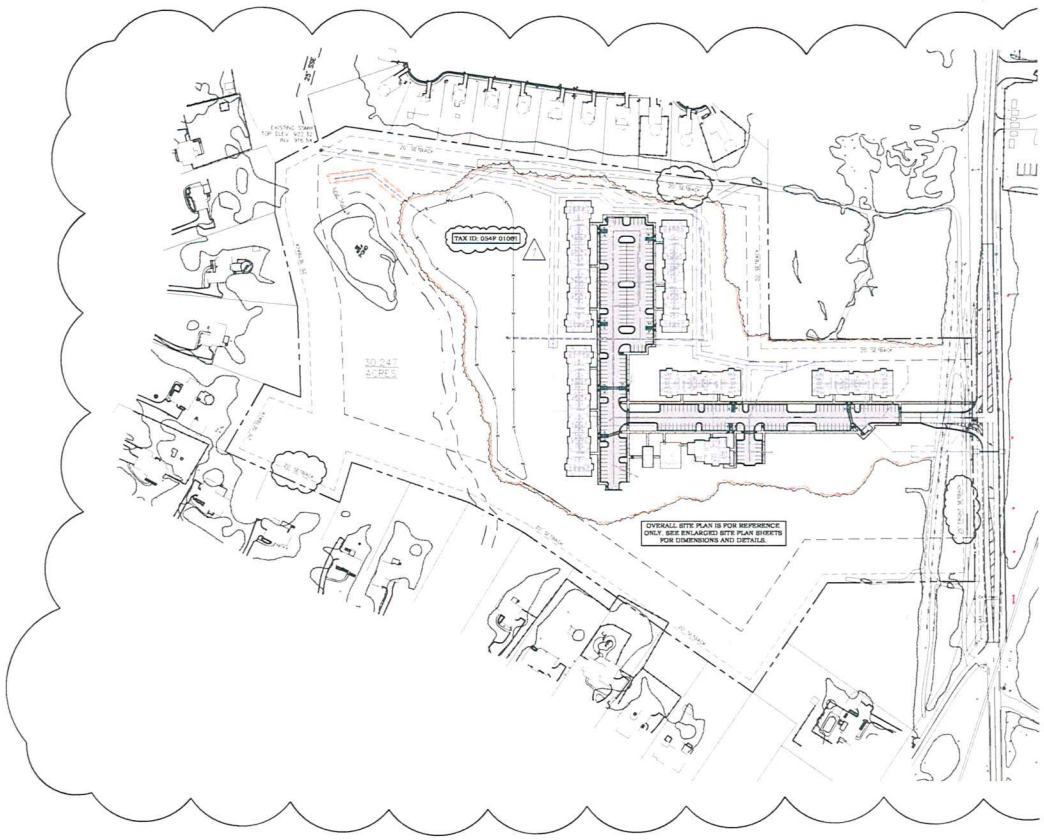

OVERALL SITE PLAN

GRAPHIC SCALE

(IN FEET)
1 inch = 100 ft.

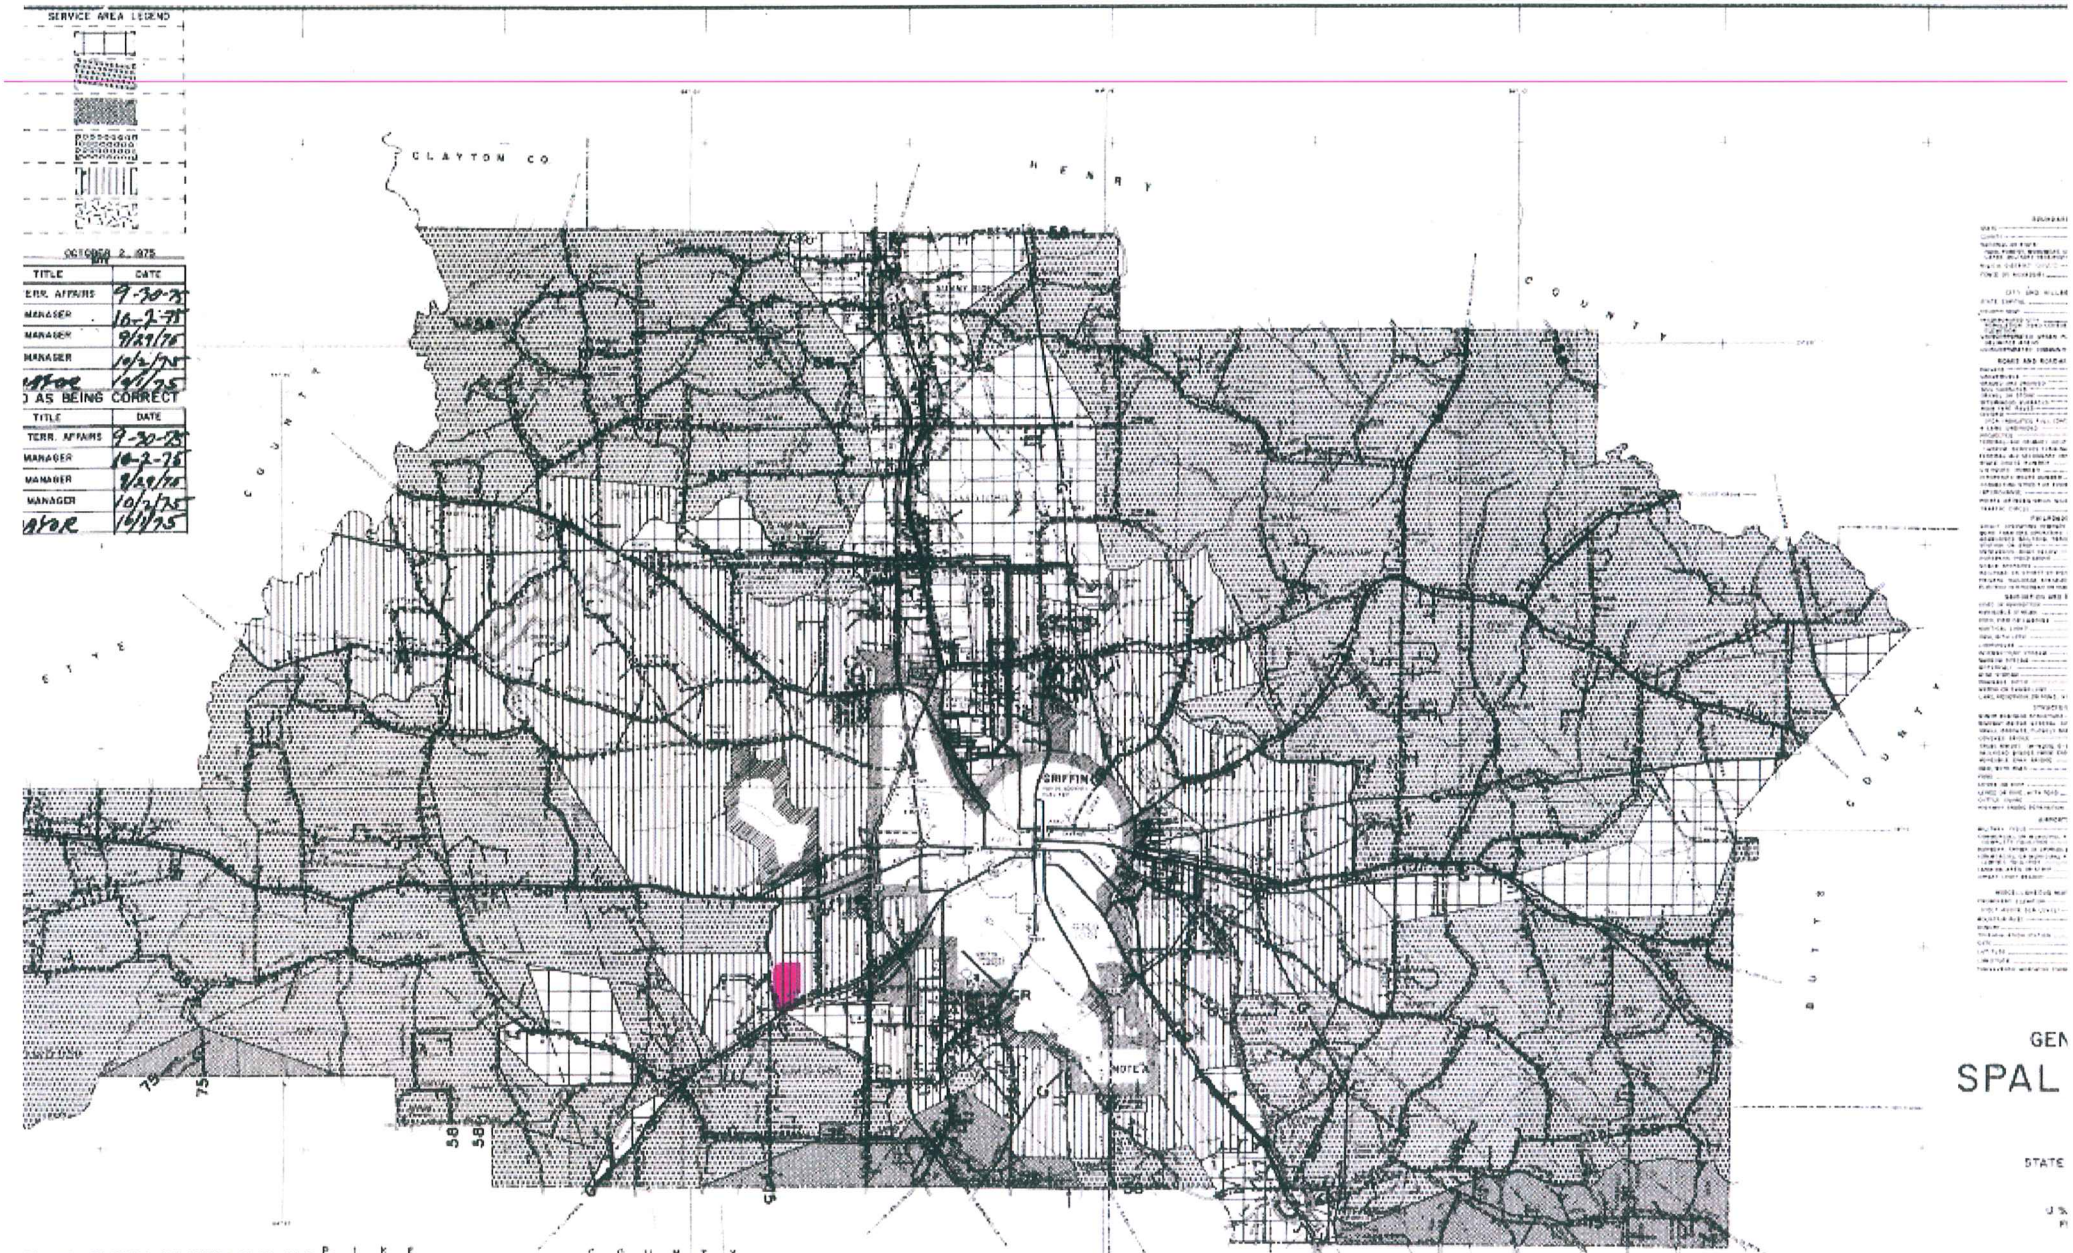

OCTOBER 2, 1975

TITLE	DATE
ERR. AFFAIRS	9-30-75
MANAGER	10-2-75
MANAGER	9/29/75
MANAGER	10/2/75
ATOR	10/1/75

D AS BEING CORRECT

TITLE	DATE
TERR. AFFAIRS	9-30-75
MANAGER	10-2-75
MANAGER	9/29/75
MANAGER	10/2/75
ATOR	10/1/75

EEN CITY OF GRIFFIN AND GEORGIA POWER COMPANY

FFIN AND THE GEORGIA POWER COMPANY FURTHER AGREE
DO HEREBY RELINQUISH ALL EXISTING CORRIDOR RIGHTS
TERRITORY ASSIGNED TO THE OTHER, INCLUDING THE
THE CITY LIMITS OF GRIFFIN, EXCEPT THAT GEORGIA POWER
ES ITS CORRIDOR RIGHTS IN THE TERRITORY KNOWN AS
AND CONSISTING OF THE PROPERTY INSIDE THE CITY OF
TH OF WILLIAMSON ROAD, EAST OF CARVER ROAD AND WEST
BY-PASS, AND EXCEPT THAT GEORGIA POWER COMPANY
RRIDOR RIGHTS ALONG THAT PORTION OF GEORGIA HIGHWAY
H OF WILSON ROAD AND NORTH OF QUAIL HOLLOW SUBDIVISION,
RTHER EXCEPTION THAT GEORGIA POWER COMPANY AGREES
ALL SERVE CUSTOMERS ON THE NORTH SIDE AS WELL AS
F FAIRBROOK ROAD.

NOTE "A": THIS AREA ASSIGNED TO CENTRAL GEORGIA E.M.C.
BOUNDARY ESTABLISHED BY THE JOHN R. CARLISLE
SUBDIVISION PLAT DATED 2-5-73