
Attachment STF-9-2

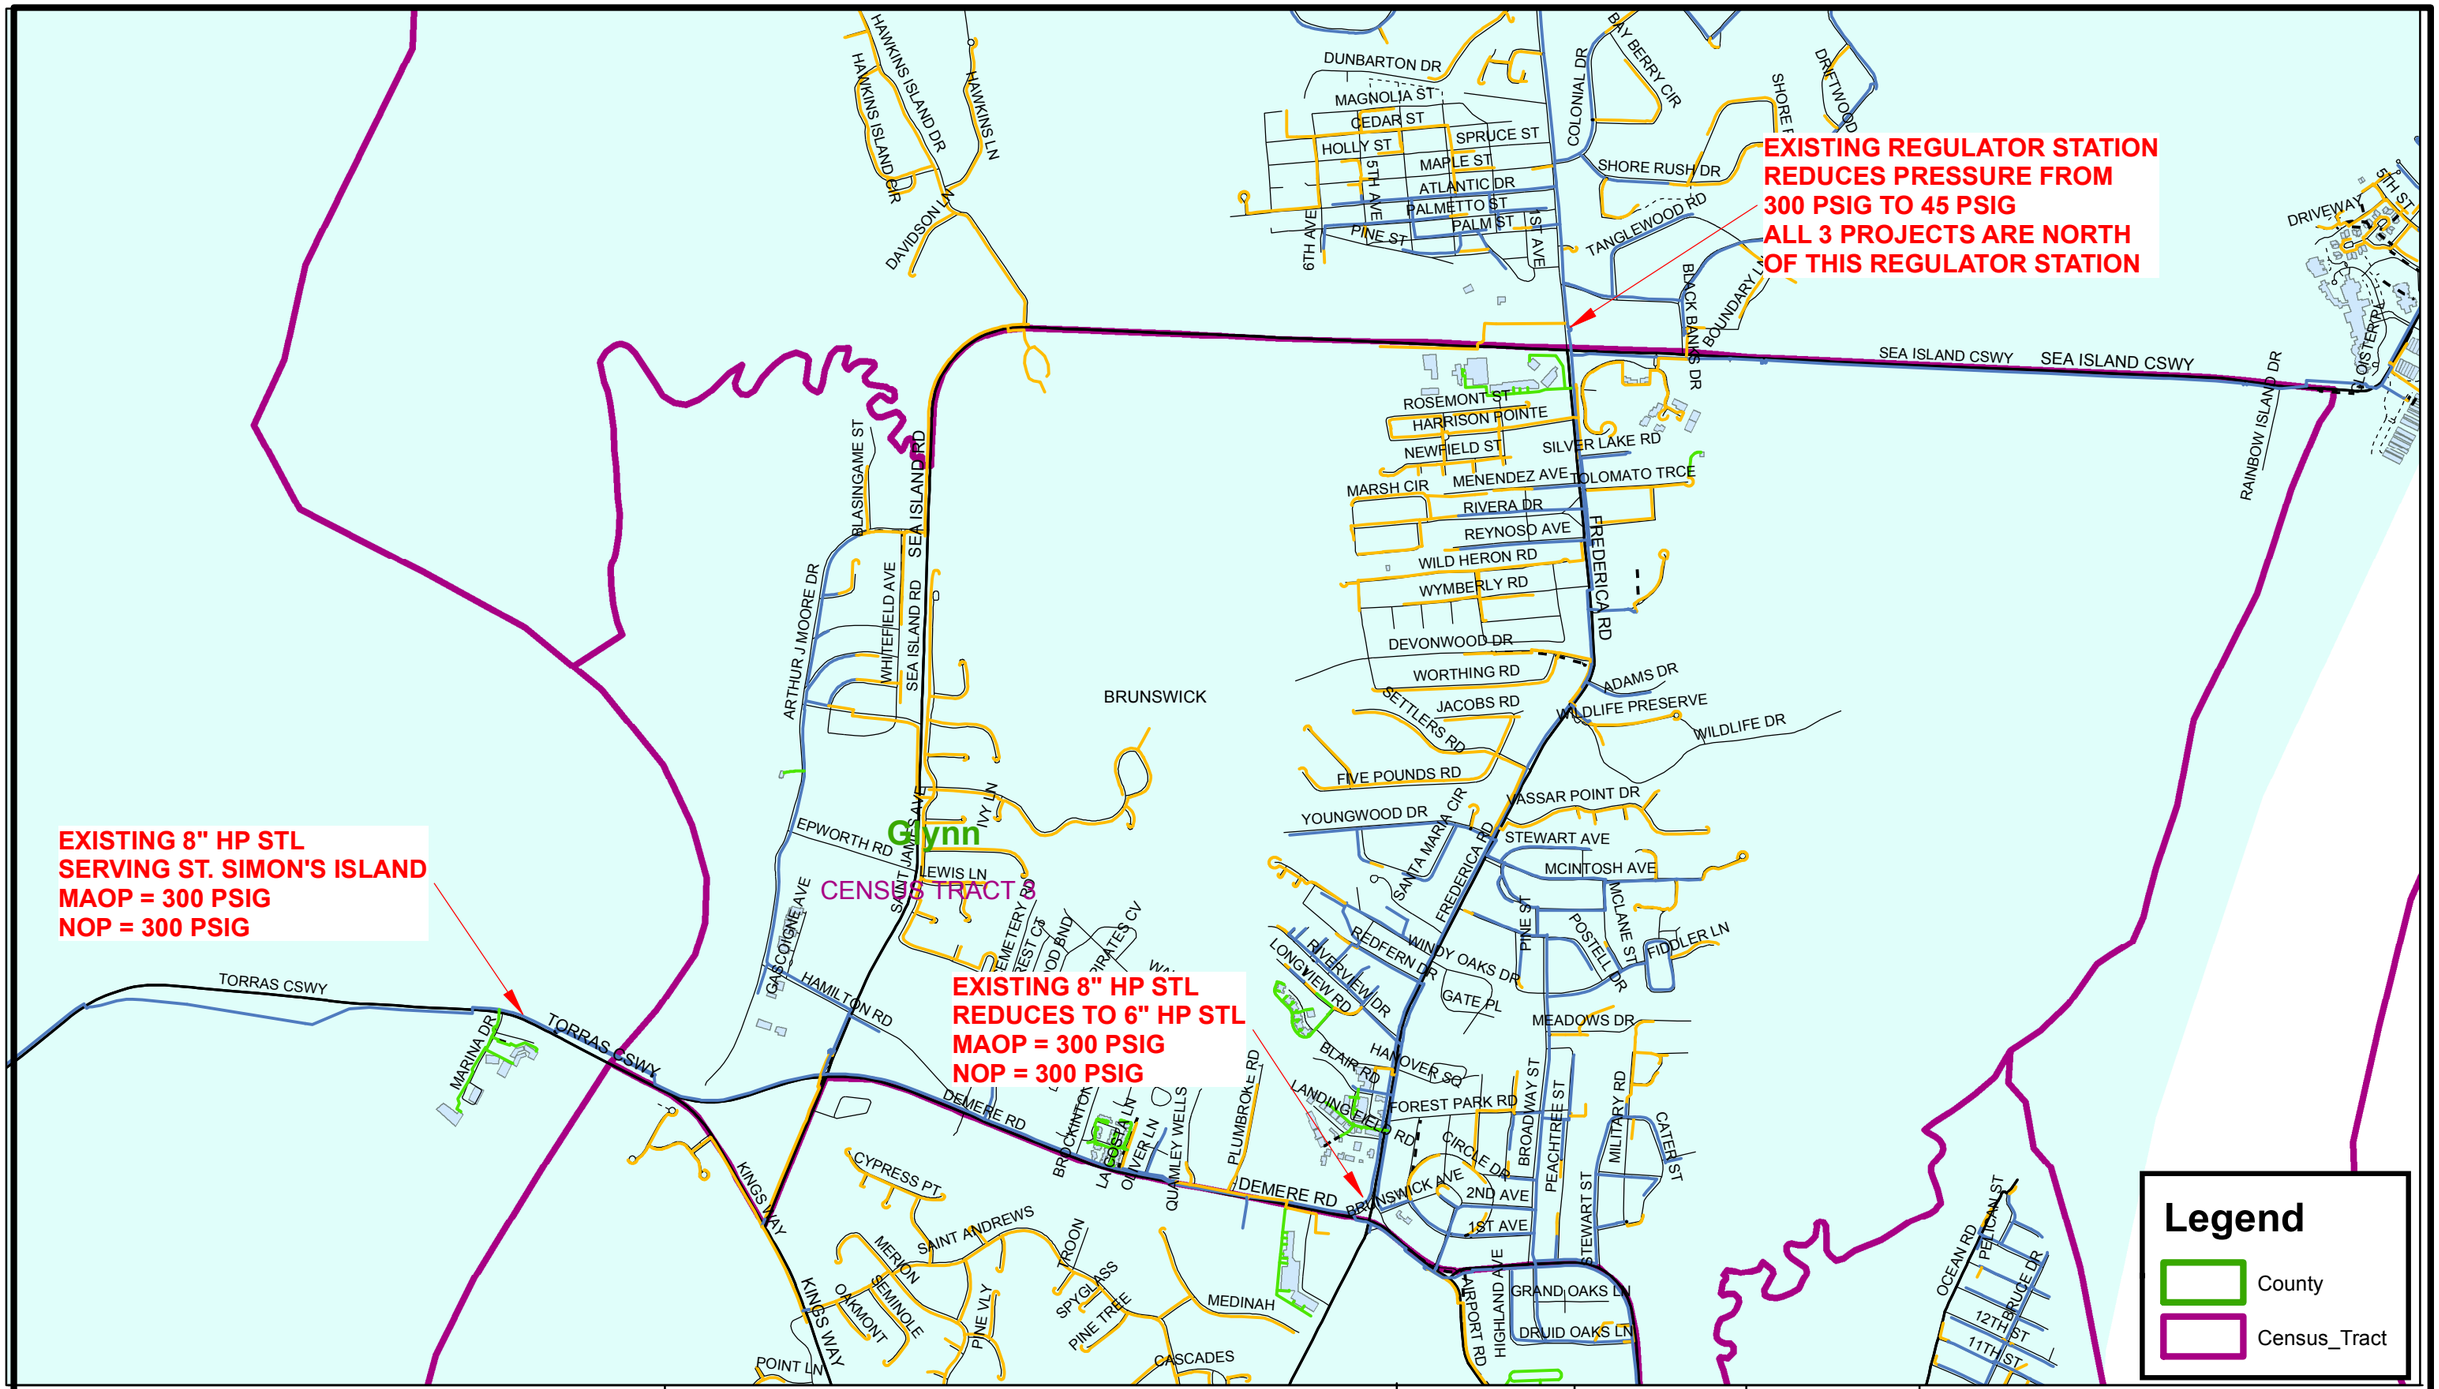

Atlanta Gas Light

GLYNN COUNTY PROJECTS - USF

GLYNN COUNTY, GA
BRUNSWICK SERVICE CENTER - 4910

N
W E
S

Revision Number	Revision Date

Sheet Number: 1 of 1

Drawn By:	
Checked By:	
Date:	