Georgia Public Service Commission

Request for Transfer of Retail Electric Service

Pursuant to Section 9(C)(2) of the Georgia Territorial Electric Service Act [Acts 1973, page 200; O.C.G.A. §46-3-8(c)(2)], the undersigned hereby files this joint (3-party) application for transfer of retail electric service. Commission approval of this request affects only the subject premise; no territorial assignments or unassignments are to change.

This application is not complete without: 1) a clear description of the premise(s) location (city/county map(s), plat(s), landmark location, etc.), *and* 2) a copy of the applicable territorial map "B" indicating the location of premise(s).

Consumer and/or Owner Address

Consumer ROBERT K. BELL JR.

Premise Owner ROBERT K. BELL JR.

Owner's mailing address 225 TIMBERLINE DR.

City STATESBORO State GA Zip 30461

==========

Location of Premises to be Transferred

Address Chatham Place Section 2 Phase10

City Statesboro COUNTY Bulloch Zip 30458

Reason or cause for request: To avoid unnecessary and/or uneconomical duplication of utility facilities at Brook Run Subdivision and Chatham Place Section 2 Phase 10. Exchanging Chatham Place Lots 124 through Lots 138, and 61 Old Indian Trail for Brook Run Subdivision Lots 127 through 137 and 161 through 164.

»» Does this transfer include a transfer of utility assets? ☒ No ☐ Yes If yes, list assets on a separate page. ««

The signatures hereon by the applicants indicate their agreement to this transfer of service.

Supplier *Transferor*

Georgia Power Company _x [signature] 12/21/2022

Print Transferor / Utility Name — Transferor Agent Signature — Date

Agent Title and email address: Joshua J. Stallings GM, Planning and Policy jjstalli@southernco.com

Supplier *Transferee*

Excelsior EMC _x [signature] 19 DEC 2022

Print Transferee / Utility Name — Transferee Agent Signature — Date

Agent Title and email address: Greg Proctor, President/CEO michelle.parker@excelsioremc.com


Consumer and/or Owner

_x [signature] 11-4-22

Consumer Signature — Date

_x [signature] 11-4-22

Owner Signature — Date

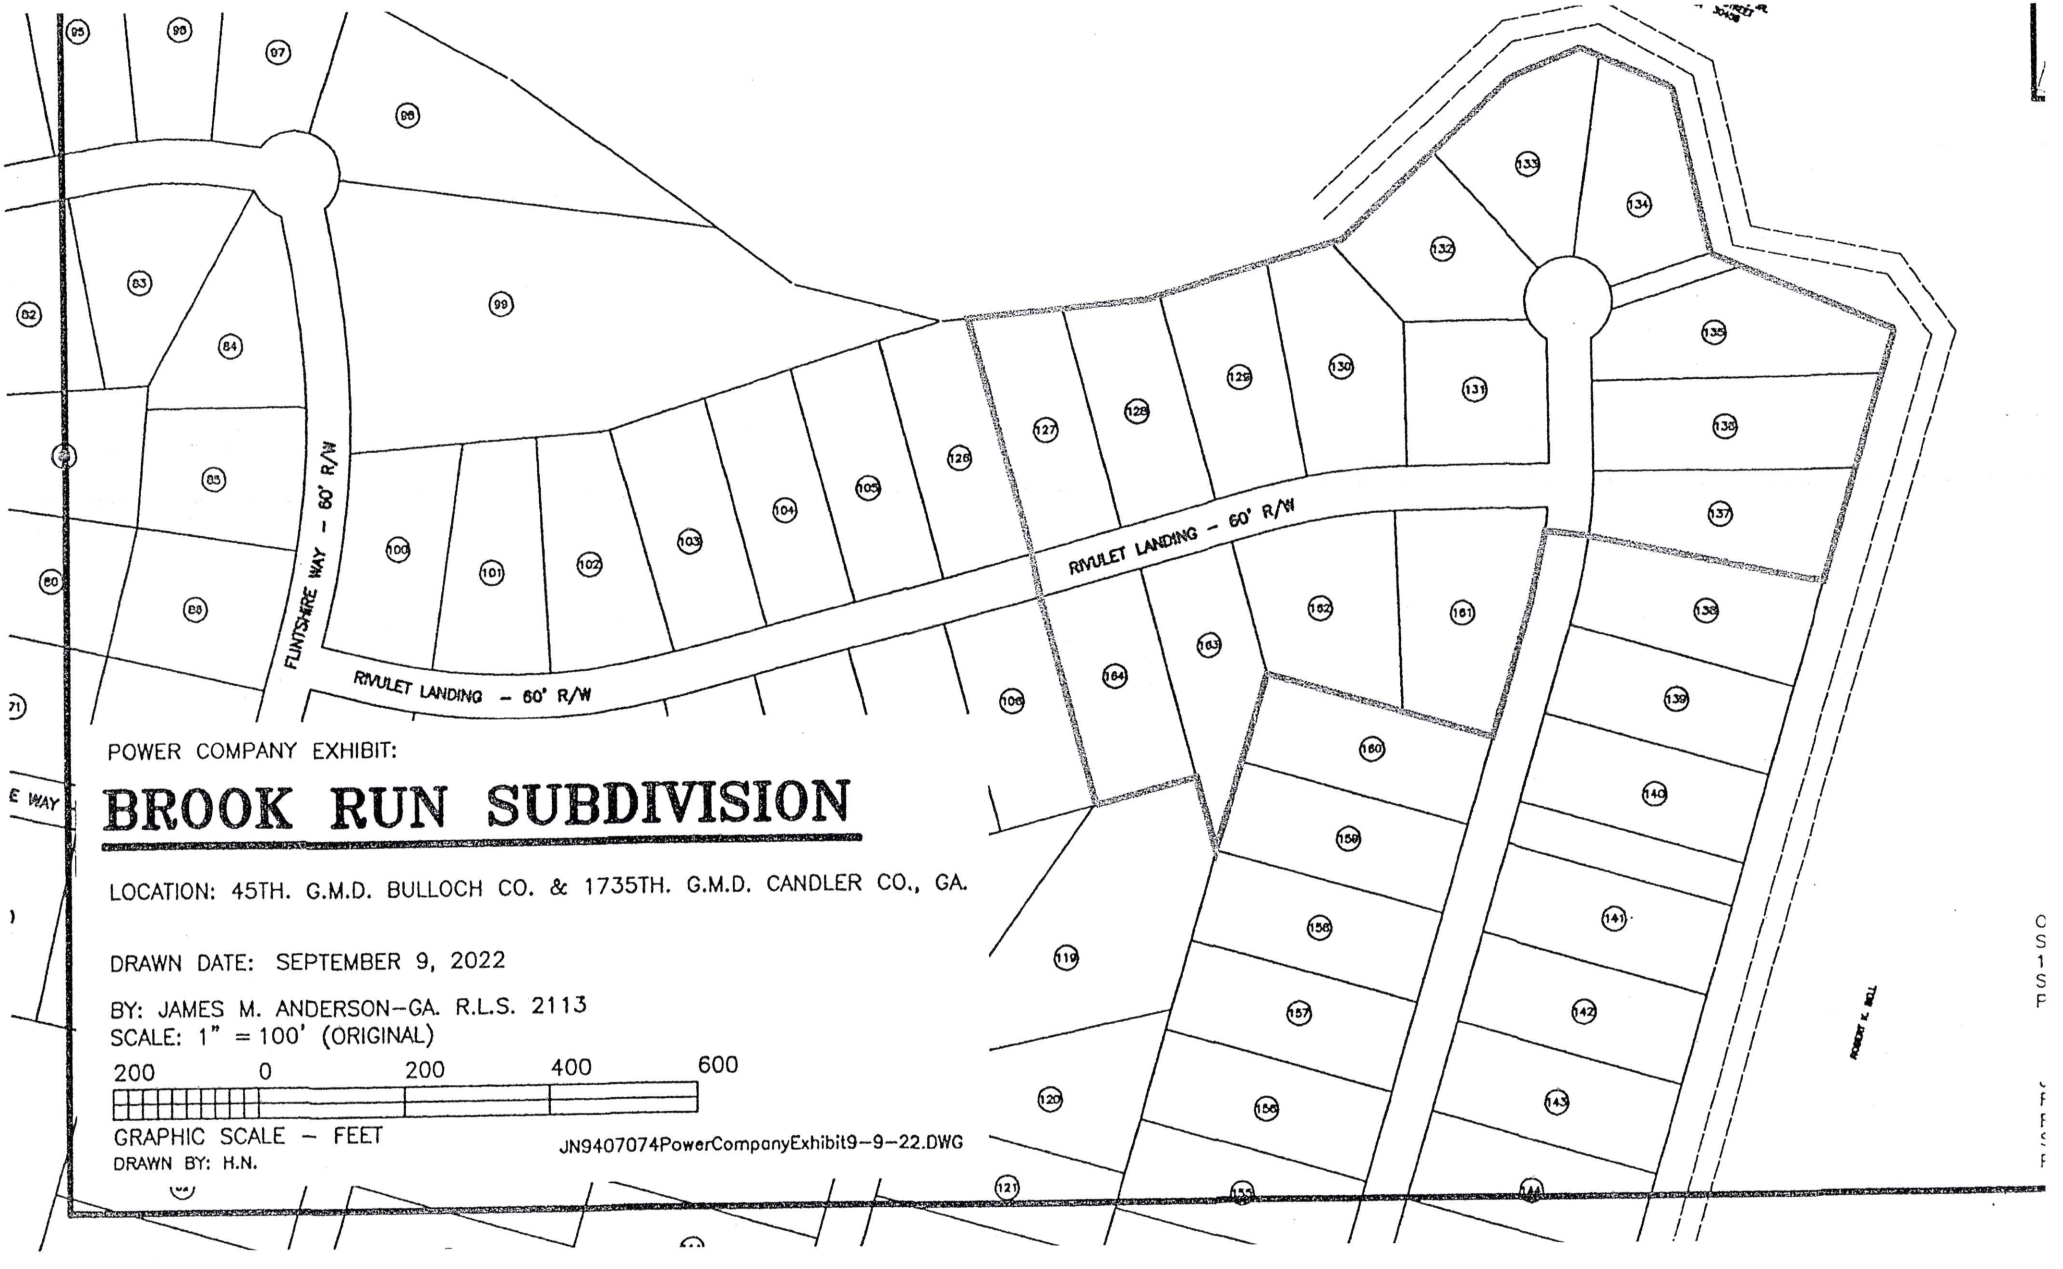

POWER COMPANY EXHIBIT:

BROOK RUN SUBDIVISION

LOCATION: 45TH. G.M.D. BULLOCH CO. & 1735TH. G.M.D. CANDLER CO., GA.

DRAWN DATE: SEPTEMBER 9, 2022

BY: JAMES M. ANDERSON–GA. R.L.S. 2113
SCALE: 1" = 100' (ORIGINAL)

200 0 200 400 600

GRAPHIC SCALE – FEET
DRAWN BY: H.N.

JN9407074PowerCompanyExhibit9–9–22.DWG

PROVIDED ALONG THE RIGHT-OF-WAY

UNLESS OTHERWISE NOTED.
: P.B. 68, PG. 750.
LSF000094
. ESTATE INVESTMENTS, LLC

COURT BULLOCH C

BULLOCH COUNTY

BUILDING AND ZON

COUNTY ENGINEER

DISTANCE
88.82'

D	CHORD BEAR.
'	S 84°16'02" E
'	N 19°11'30" E
'	N 61°33'07" W
'	N 20°21'34" E
'	N 50°11'54" W
'	S 86°07'28" W
'	S 39°51'06" W
'	S 05°58'54" E
'	S 14°59'21" W

DISTANCE
47.37'
204.46'
245.42'
236.07'
49.10'
110.07'
204.39'
110.07'
110.11'
204.30'
110.11'
53.69'
152.40'
142.24'
153.01'
114.18'
129.98'
51.95'
204.05'
147.34'
110.30'
204.05'
110.30'
110.30'
204.05'
110.30'
56.62'
144.82'
134.40'
255.04'
335.24'
228.93'
198.89'
146.88'
135.64'
152.55'
32.33'
95.35'
159.58'
157.69'
25.05'
128.71'
176.45'
6.60'
145.42'
151.89'
17.84'
222.95'
28.09'
224.74'
240.80'
69.09'
31.69'

CERTIFICATE OF

IT IS HEREBY CERT
CORPORATION DULY
THE STATE OF GEO
DESCRIBED THEREO
PARKS, AND SITES
PRIVATE USE AS N
ASSUMPTION OF M
DEDICATION IS FOR
ONLY.

WITNESS

WITNESS

CERTIFICATE OF

I HEREBY CERTIFY T
ACCURATE SURVEY
REGULATIONS; AND
PROPERTY MADE UN
HAVE BEEN LOCATE
IN SAID REGULATION

BY M.C

JAMES M. ANDERSON
REGISTERED LAND SU

DATE 4-1-2

