Georgia Public Service Commission

Request for Transfer of Retail Electric Service

Pursuant to Section 9(C)(2) of the Georgia Territorial Electric Service Act [Acts 1973, page 200; O.C.G.A. §46-3-8(c)(2)], the undersigned hereby files this joint (3-party) application for transfer of retail electric service. Commission approval of this request affects only the subject premise; no territorial assignments or unassignments are to change.

This application is not complete without 1) a clear description of the premise(s) location (city/county map(s), plat(s), landmark location, etc.), *and* 2) a copy of the applicable territorial map "B" indicating the location of premise(s).

Consumer and/or Owner Address

Consumer N/A

Premise Owner Randall Phillips

Owner's mailing address 478 Darrell Thompson Rd

City Lyons State GA Zip 30436

Location of Premises to be Transferred

Address 245 Parker St

Lot 6, 7, 8, 9, and 10

City Lyons COUNTY Toombs Zip 30436

Reason or cause for request: To avoid duplication of electrical facilities in the subdivision

»» Does this transfer include a transfer of utility assets? ■ No ☐ Yes If yes, list assets on a separate page. ««

The signatures hereon by the applicants indicate their agreement to this transfer of service.

Supplier *Transferor*

Altamaha EMC — Print Transferor / Utility Name

Transferor Agent Signature — Date: 02/07/23

Agent Title and email address: Josh Thigpen-Distribution Engineer- josh.thigpen@altamahaemc.com

Supplier *Transferee*

Georgia Power Company — Print Transferee / Utility Name

Transferee Agent Signature — Date: 2/20/2023

Joshua J. Stallings

Agent Title and email address: GM, Planning & Policy jjstalli@southernco.com


Consumer and/or Owner

Consumer Signature — Date


Owner Signature — Date: 2/6/2023

GPSC Form TSI (3-21)

qPublic.net™ Toombs County, GA

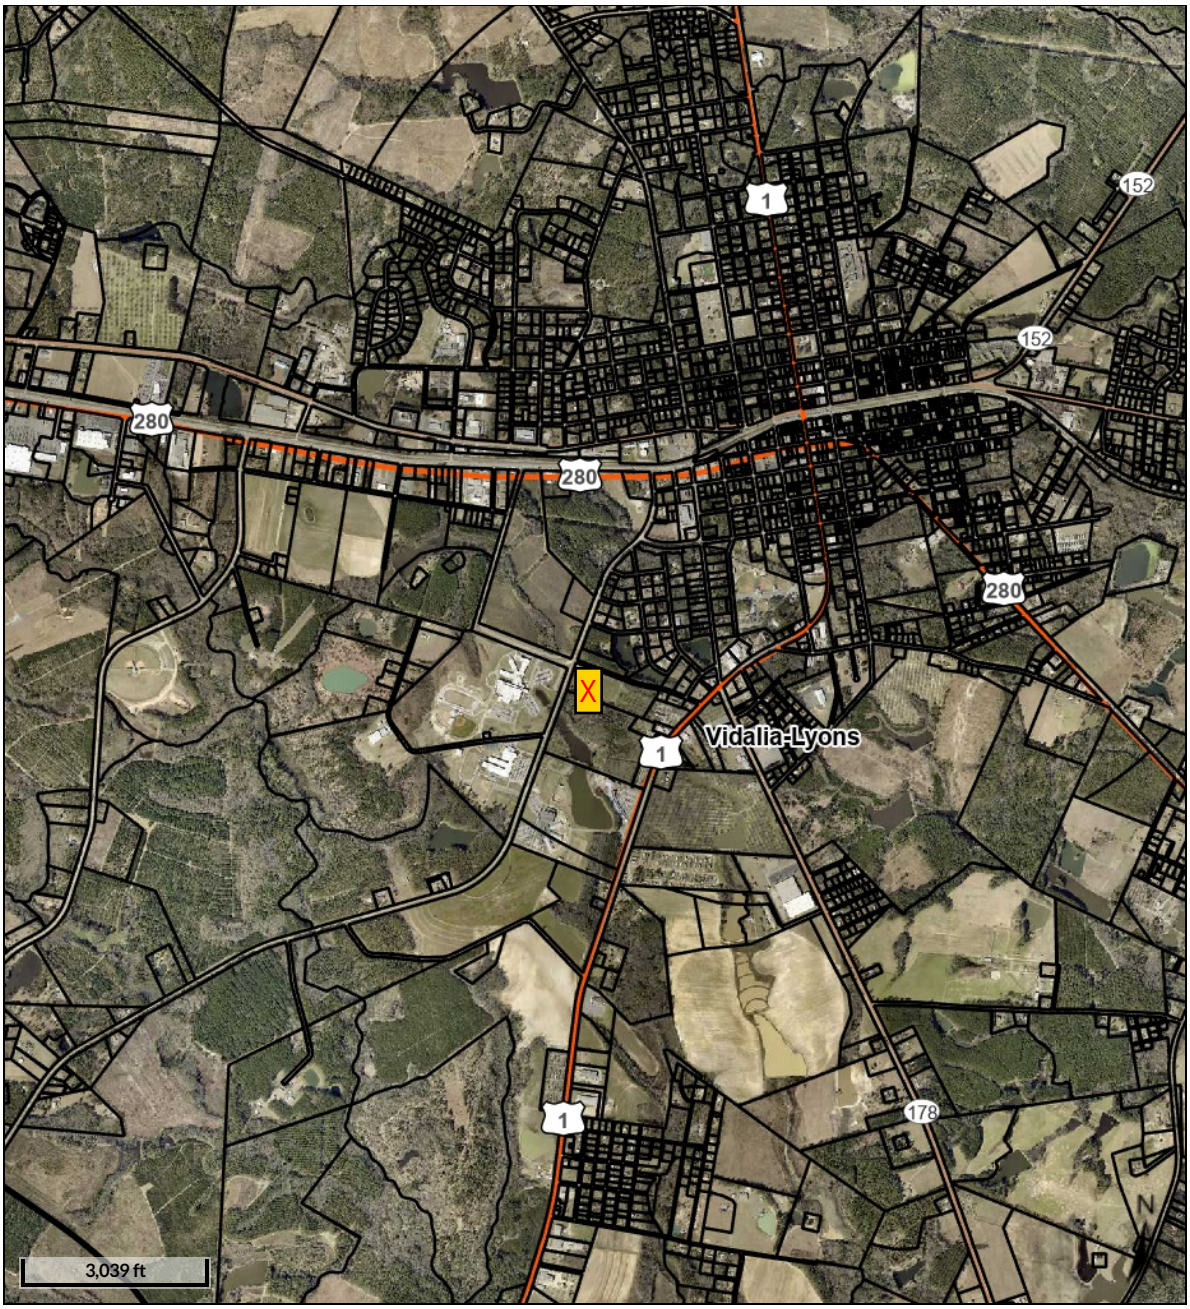

Overview

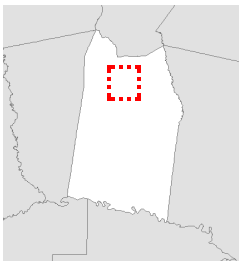

Legend

Parcels


Roads

Date created: 1/20/2023
Last Data Uploaded: 1/20/2023 6:31:06 AM

Developed by Schneider GEOSPATIAL

Point	Northing	Easting	Elev.	Description
3	797848.679	604522.068	269.237	osn
4	797390.744	604328.509	270.082	osn
5	797099.349	606536.862	268.776	osn
6	796719.575	606247.308	266.611	osn
7	797232.715	605136.869	270.250	osn

SURVEY CONTROL ESTABLISHED USING RTK GPS BASE AND ROVER. THE COORDINATES AND ELEVATIONS SHOWN ARE NOT ADJUSTED TO GEODETIC MONUMENTATION. CONTRACTOR TO USE ABOVE REFERENCED POINTS TO ESTABLISH CONTROL.

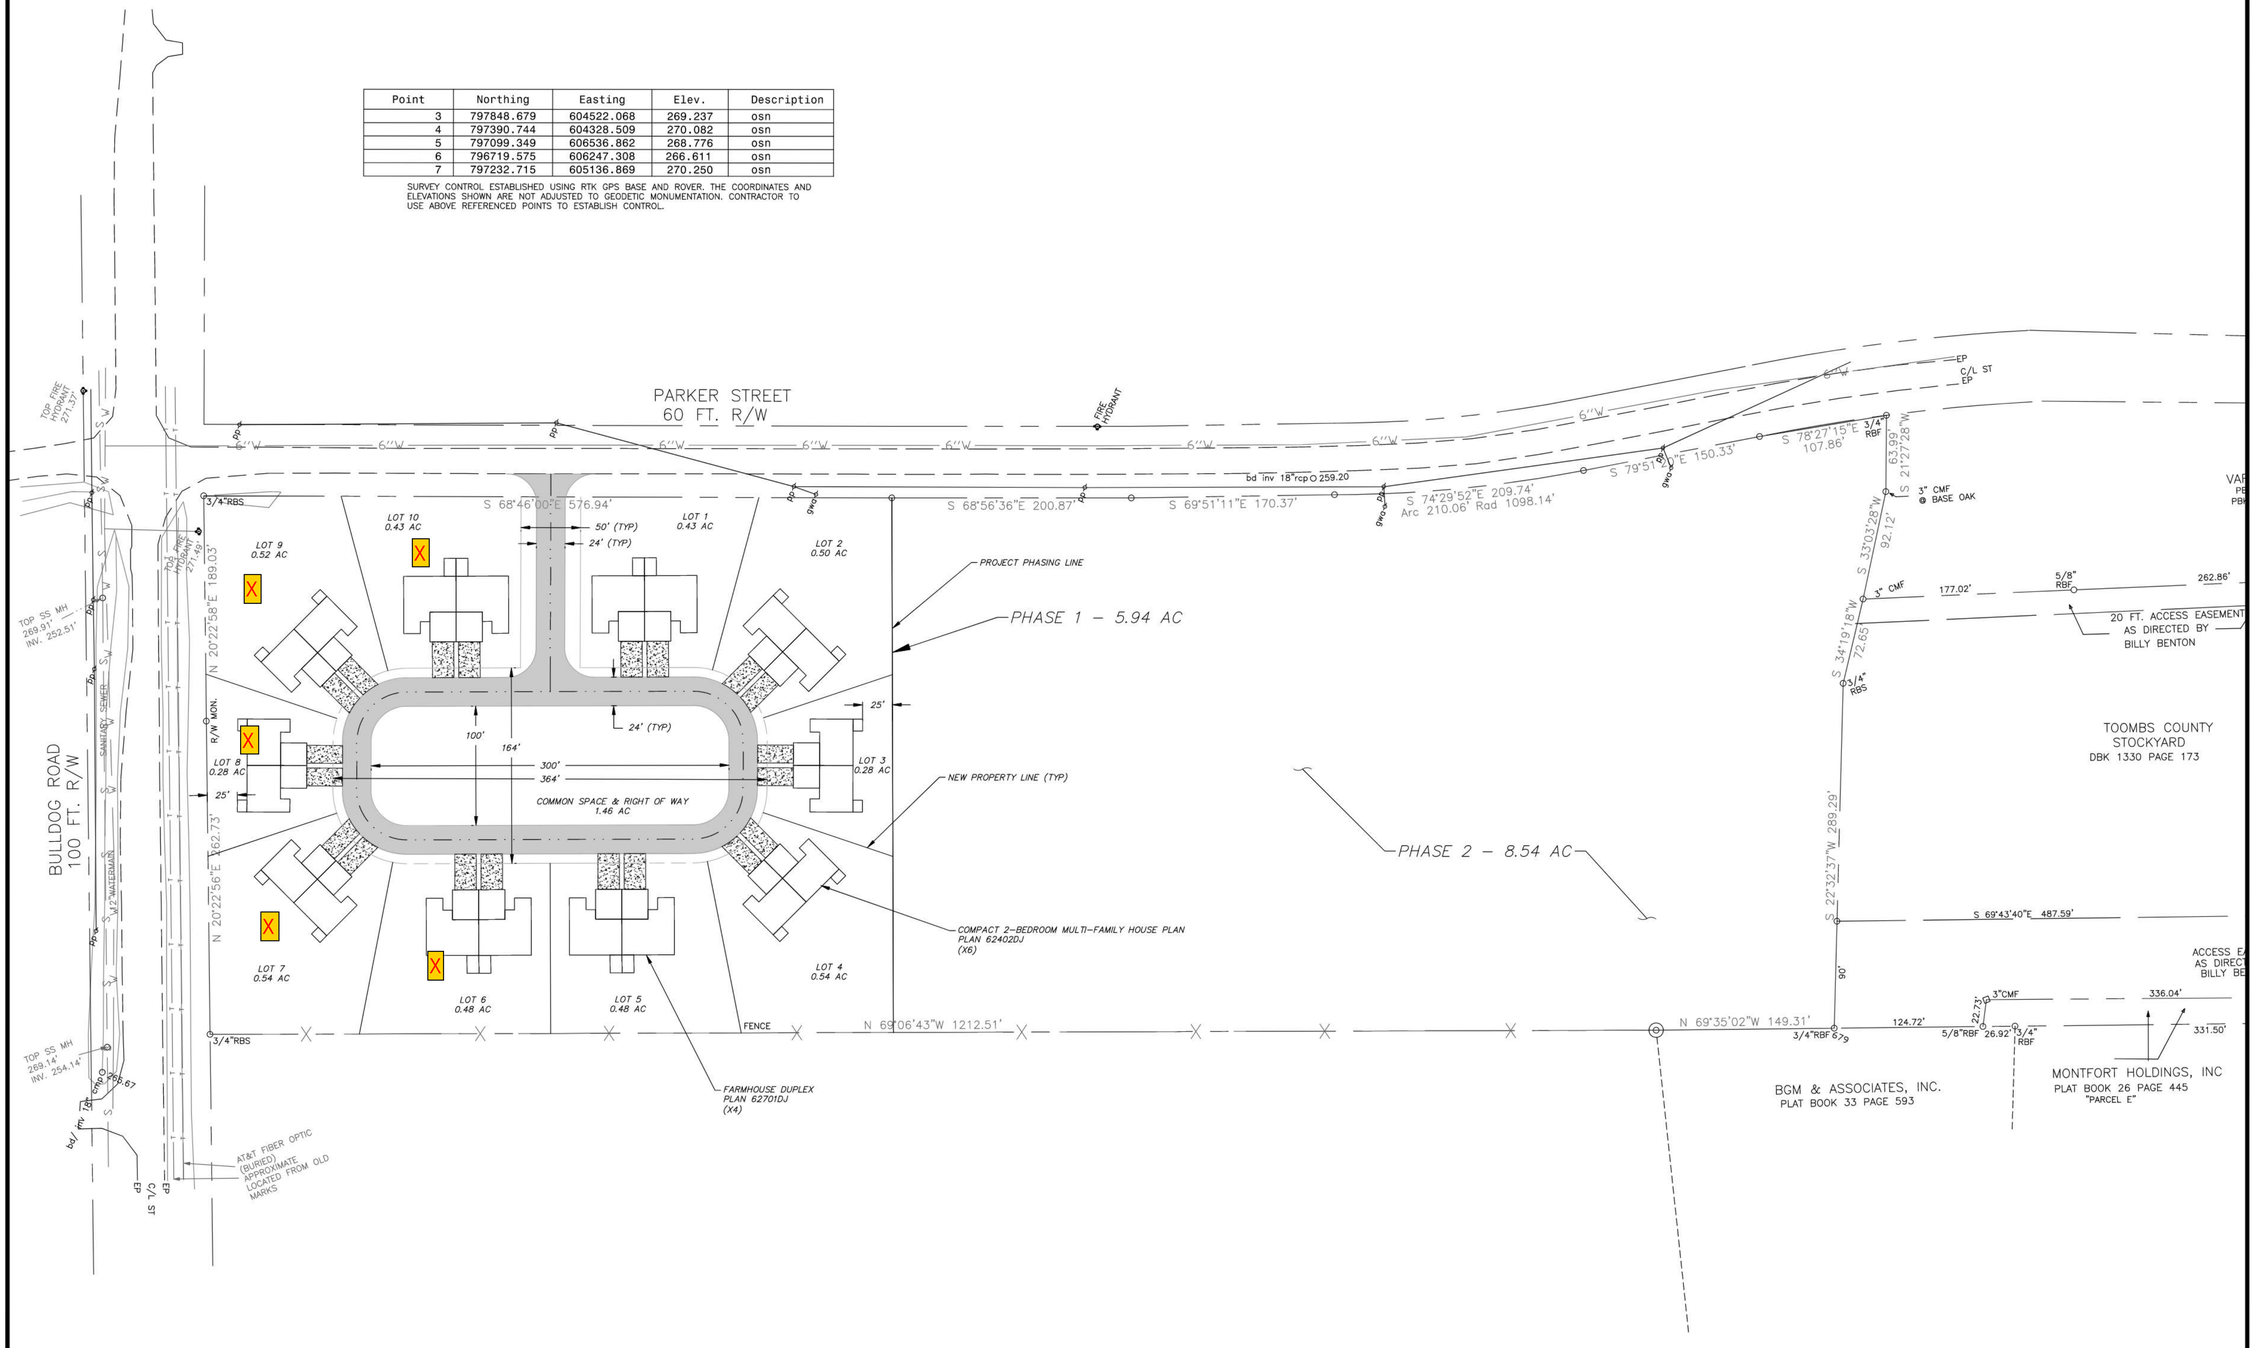

STURRE ENGINEERING
Civil Design & Development

SOUTH CAROLINA — CERTIFICATE OF AUTHORIZATION — STURRE DESIGN & DEVELOPMENT, LLC No. 6843

SOUTH CAROLINA — LICENSED PROFESSIONAL ENGINEER — No. 40266 — NATHAN STURRE

PREPARED FOR:

RANDY PHILLIPS

PROJECT:

LYONS SUBDIVISION
PHASE 1

0 30 60 120
SCALE IN FEET

PLAN
HORIZONTAL SCALE 1" = 60'

CALL 811 BEFORE YOU DIG — SAFE DIGGING PARTNER

REV #	DATE	DESCRIPTION

DATE 12/05/2022

SHEET NAME

PHASE 1 CONCEPTUAL PLAN

SHEET NO.

1 OF 1