Georgia Public Service Commission

Request for Transfer of Retail Electric Service

Pursuant to Section 9(C)(2) of the Georgia Territorial Electric Service Act [Acts 1973, page 200; O.C.G.A. §46-3-8(c)(2)], the undersigned hereby files this joint (3-party) application for transfer of retail electric service. Commission approval of this request affects only the subject premise; no territorial assignments or unassignments are to change.

This application is not complete without: 1) a clear description of the premise(s) location (city/county map(s), plat(s), landmark location, etc.), *and* 2) a copy of the applicable territorial map "B" indicating the location of premise(s).

Consumer and/or Owner

Consumer Paradigm Communities, Inc.

Premise Owner Paradigm Communities, Inc.

Owner's mailing address 2318 Rat Kinney Rd.

Address — City Statham State GA Zip 30666

Location of Premises to be Transferred

Address Shepherd's Walk subdivision on Corinth Church Rd.

Parcel ID-BE04 002 : Lots 12-24 and 26-28 \ 16 lots total

City Winder COUNTY Barrow Zip 30680

Reason or cause for request: To avoid duplication of electrical facilities and mitigate safety issues.

»» Does this transfer include a transfer of utility assets? ☒ No ☐ Yes If yes, list assets on a separate page. ««

The signatures hereon by the applicants indicate their agreement to this transfer of service.

Supplier *Transferor*

GEORGIA POWER CO. x [signature] 4/10/2023

Print Transferor / Utility Name — Transferor Agent Signature — Date

Joshua J. Stallings

Agent Title and email address: GM, Planning & Policy jjstalli@southernco.com

Supplier *Transferee*

JACKSON EMC x [signature] 1/24/2023

Print Transferee / Utility Name — Transferee Agent Signature — Date

Agent Title and email address: VP Marketing Member Services & Governmental Affairs

bcaison@jacksonemc.com

Consumer and/or Owner

x [signature] 1/16/2023

Consumer Signature — Date

x _____ _____

Owner Signature — Date

GPSC Form TSI (3/21)


TOTAL AREA: 53.48 AC.

= PRIMARY CONSERVATION AREA

TYPICAL CROSS SECTION

SITE LOCATION MAP (N.T.S.)

OWNER / DEVELOPER/
PRIMARY PERMITTEE:
RUSSELL PREWITT
PARADIGM COMMUNITIES
P.O. BOX 1102
STATHAM, GA 30666
PH: 404-551-4687
24 HOUR CONTACT:
RUSSELL PREWITT
PH: 404-551-4687

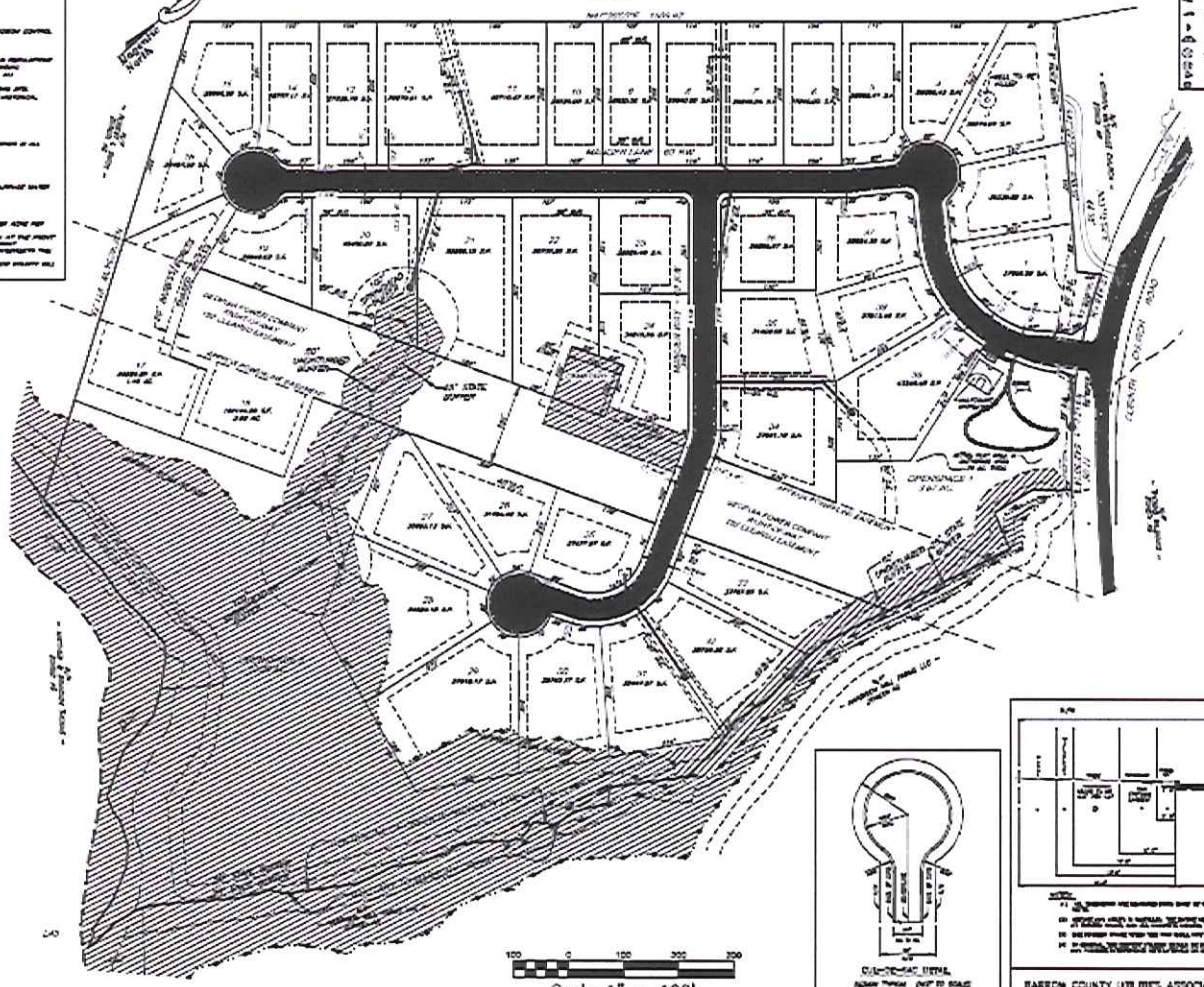

Scale 1" = 100'

BARROW COUNTY UTILITIES ASSOCIATION — PROPOSED UTILITY CORRIDOR DETAIL

Sullins Engineering, LLC
CONTACT: NATHAN SULLINS
CIVIL ENGINEER – LAND PLANNER


SHEPARD'S WALK

SHEPHARD'S WALK



This map or data, including, without limitation, any and all information and systems made available on this map or data, is provided "AS IS". Southern Company does not warrant the accuracy, completeness, or reliability of this map or data and disclaims any and all liability that results from the use of this map or data. Any subsequent disclosure of this map or data is forbidden without the express authorization of Southern Company.

1:2,500
lon=-83.704 lat=33.953 - 5/24/2022 7:58

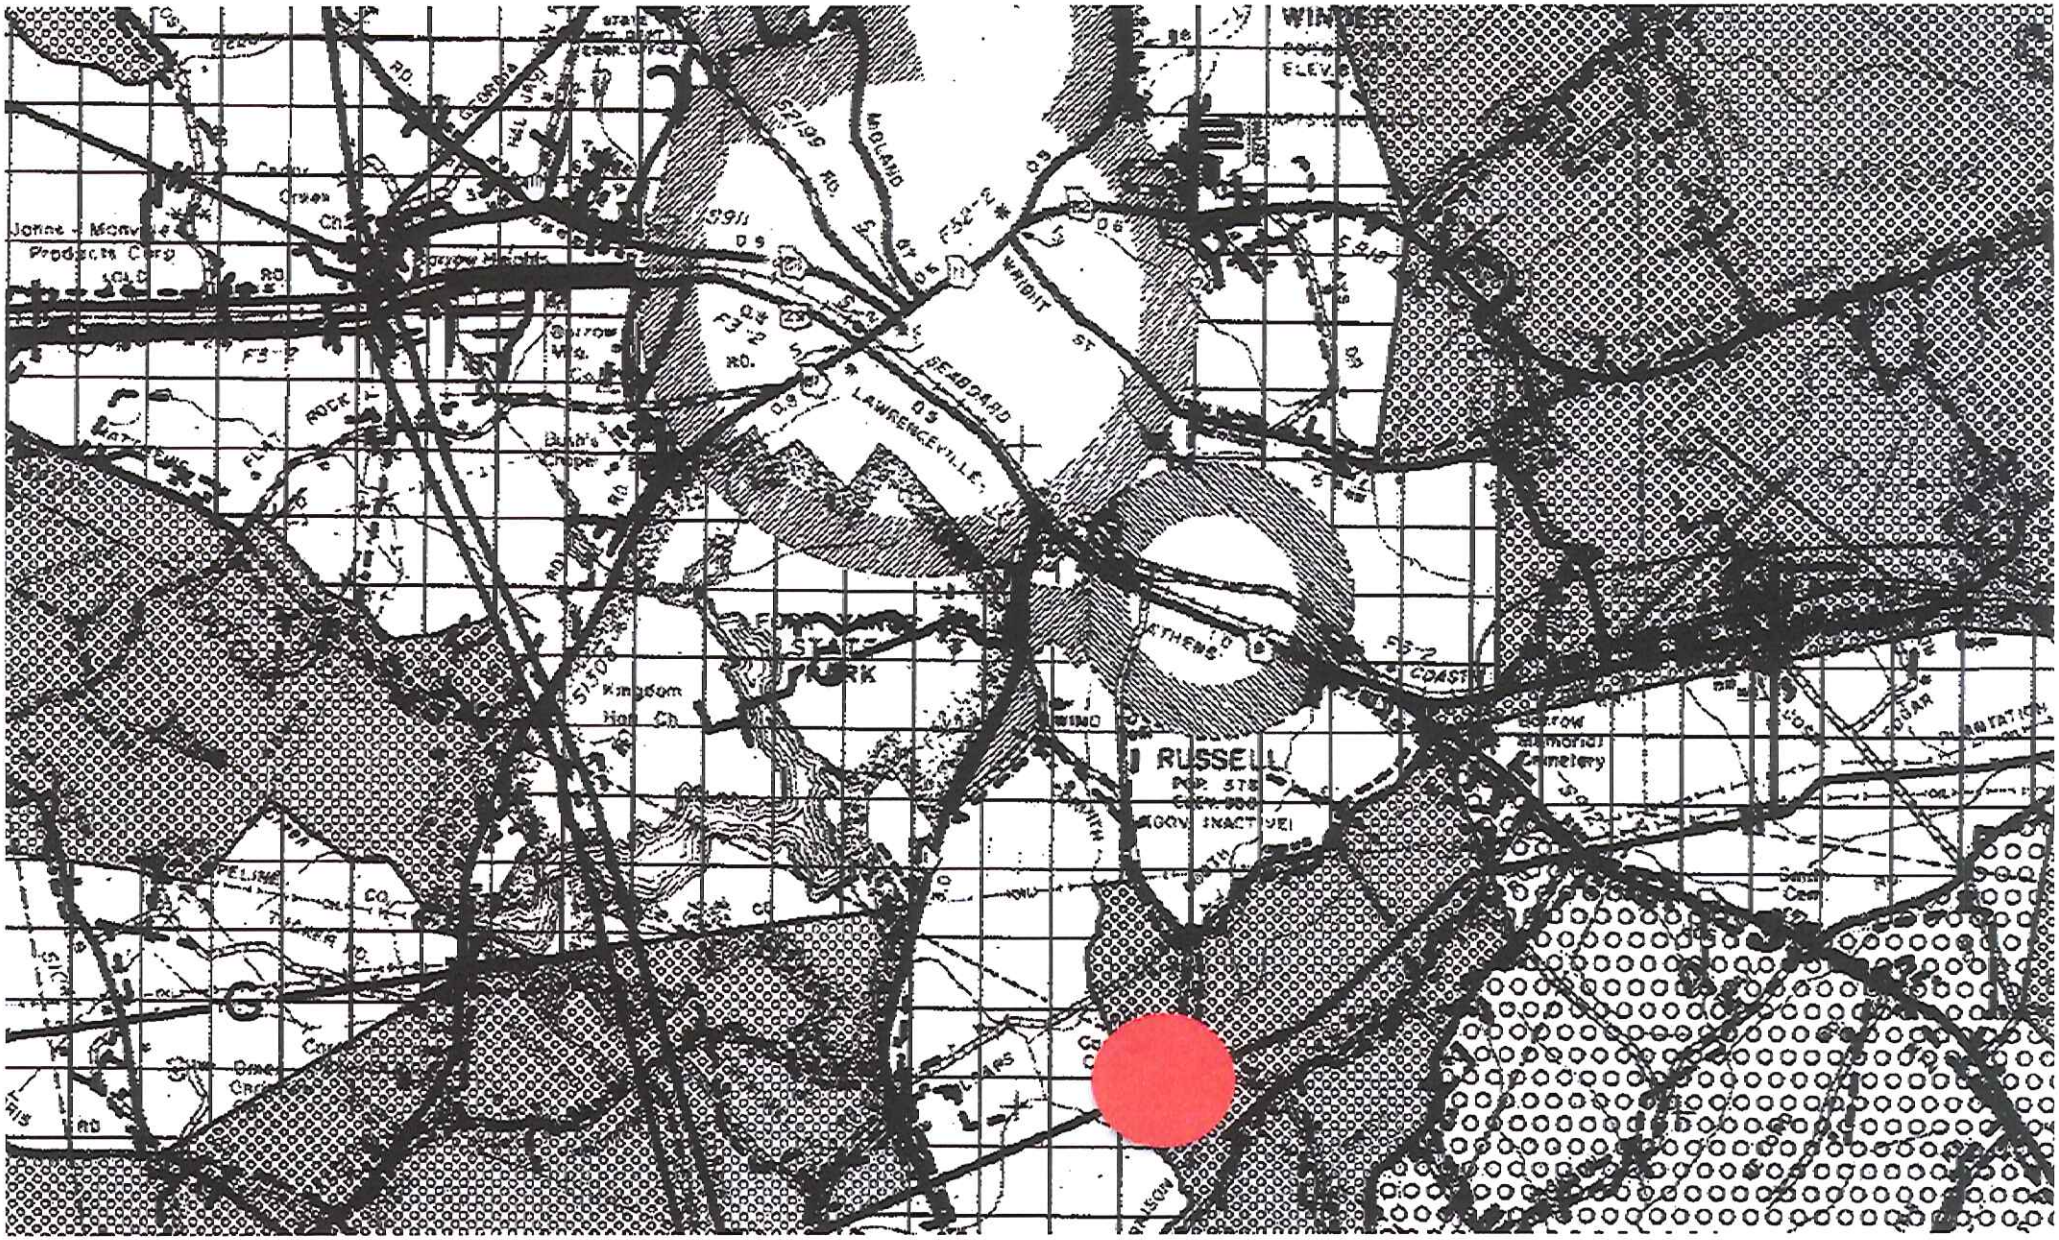
RUSSELL
Borrow Memorial Cemetery
Kingdom Hall Ch
Johns - Manville Products Corp
LAWRENCEVILLE
SEABOARD
MIDLAND
WRIGHT ST
ROCK
COAST
ATHENS
WINTER