Georgia Public Service Commission

Request for Transfer of Retail Electric Service

Pursuant to Section 9(C)(2) of the Georgia Territorial Electric Service Act [Acts 1973, page 200; O.C.G.A. §46-3-8(c)(2)], the undersigned hereby files this joint (3-party) application for transfer of retail electric service. Commission approval of this request affects only the subject premise; no territorial assignments or unassignments are to change.

This application is not complete without: 1) a clear description of the premise(s) location (city/county map(s), plat(s), landmark location, etc.), *and* 2) a copy of the applicable territorial map "B" indicating the location of premise(s).

Consumer and/or Owner Address

Consumer CCC Farms LLC

Premise Owner Clay Chandler

Owner's mailing address PO Box 2564

City Statesboro State GA Zip 30459

Location of Premises to be Transferred

Address 3552 Pulaski Highway

City Metter COUNTY Candler Zip 30439

Reason or cause for request: To avoid unnecessary and/or uneconomical duplication of utility facilities

»» Does this transfer include a transfer of utility assets? ☒ No ☐ Yes If yes, list assets on a separate page. ««

The signatures hereon by the applicants indicate their agreement to this transfer of service.

Supplier *Transferor*

Georgia Power Company — x [signature] — 5/9/2023

Print Transferor / Utility Name — Transferor Agent Signature — Date

Joshua J. Stallings

Agent Title and email address: GM, Planning & Policy jjstalli@southernco.com

Supplier *Transferee*

Excelsior EMC — x [signature] — 3 MAY 2023

Print Transferee / Utility Name — Transferee Agent Signature — Date

Greg Proctor, President/CEO

Agent Title and email address: sarah.chester@excelsioremc.com

Consumer and/or Owner

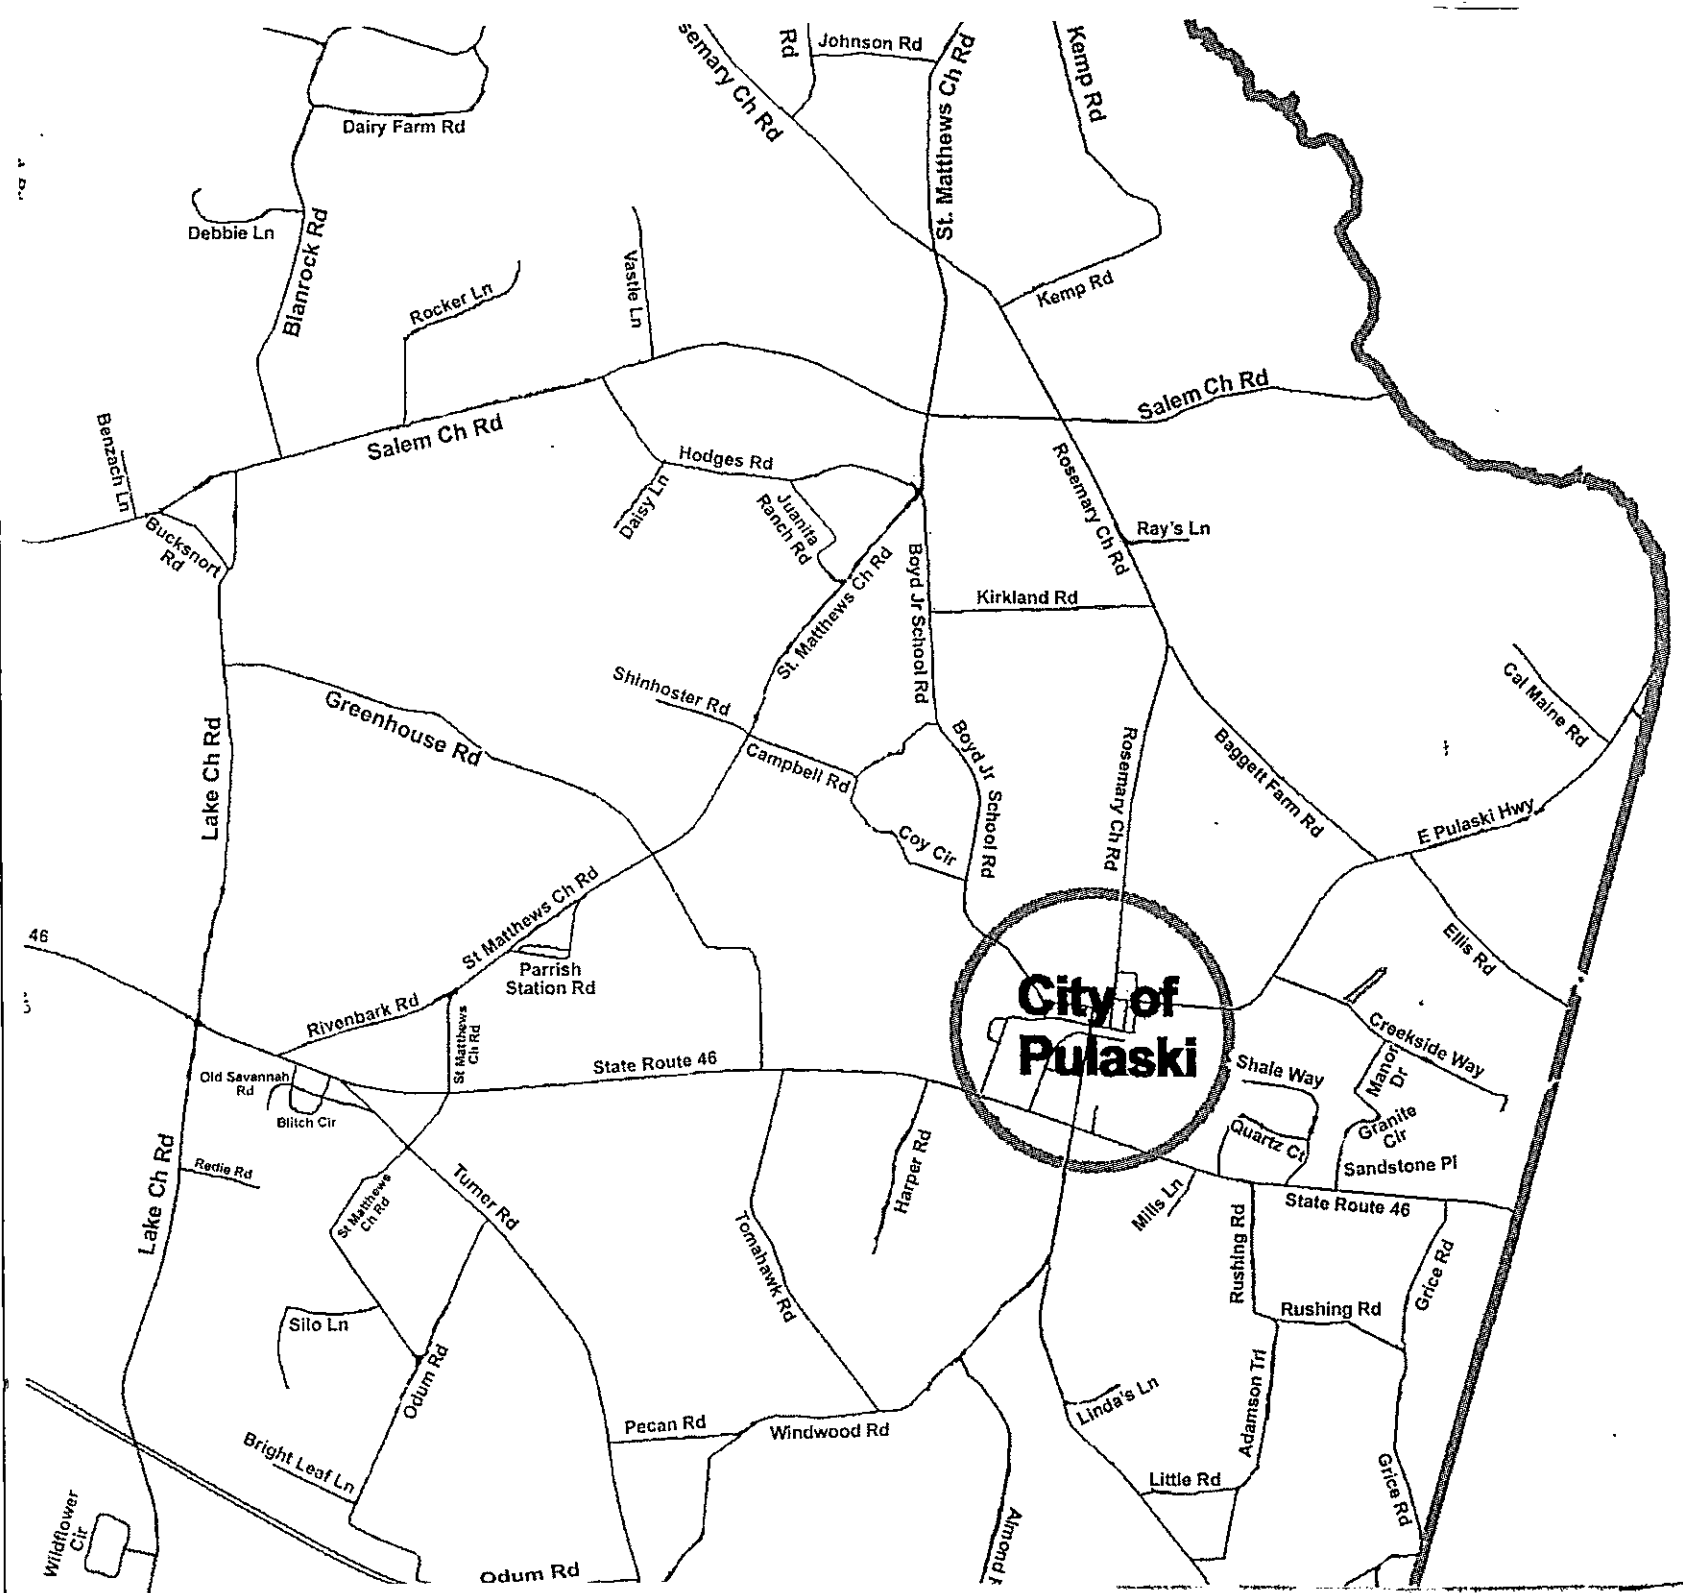
x [signature] — 5-8-2023

Consumer Signature — Date

x [signature] — 5-8-2023

Owner Signature — Date

GPSC Form TSI (3/21)



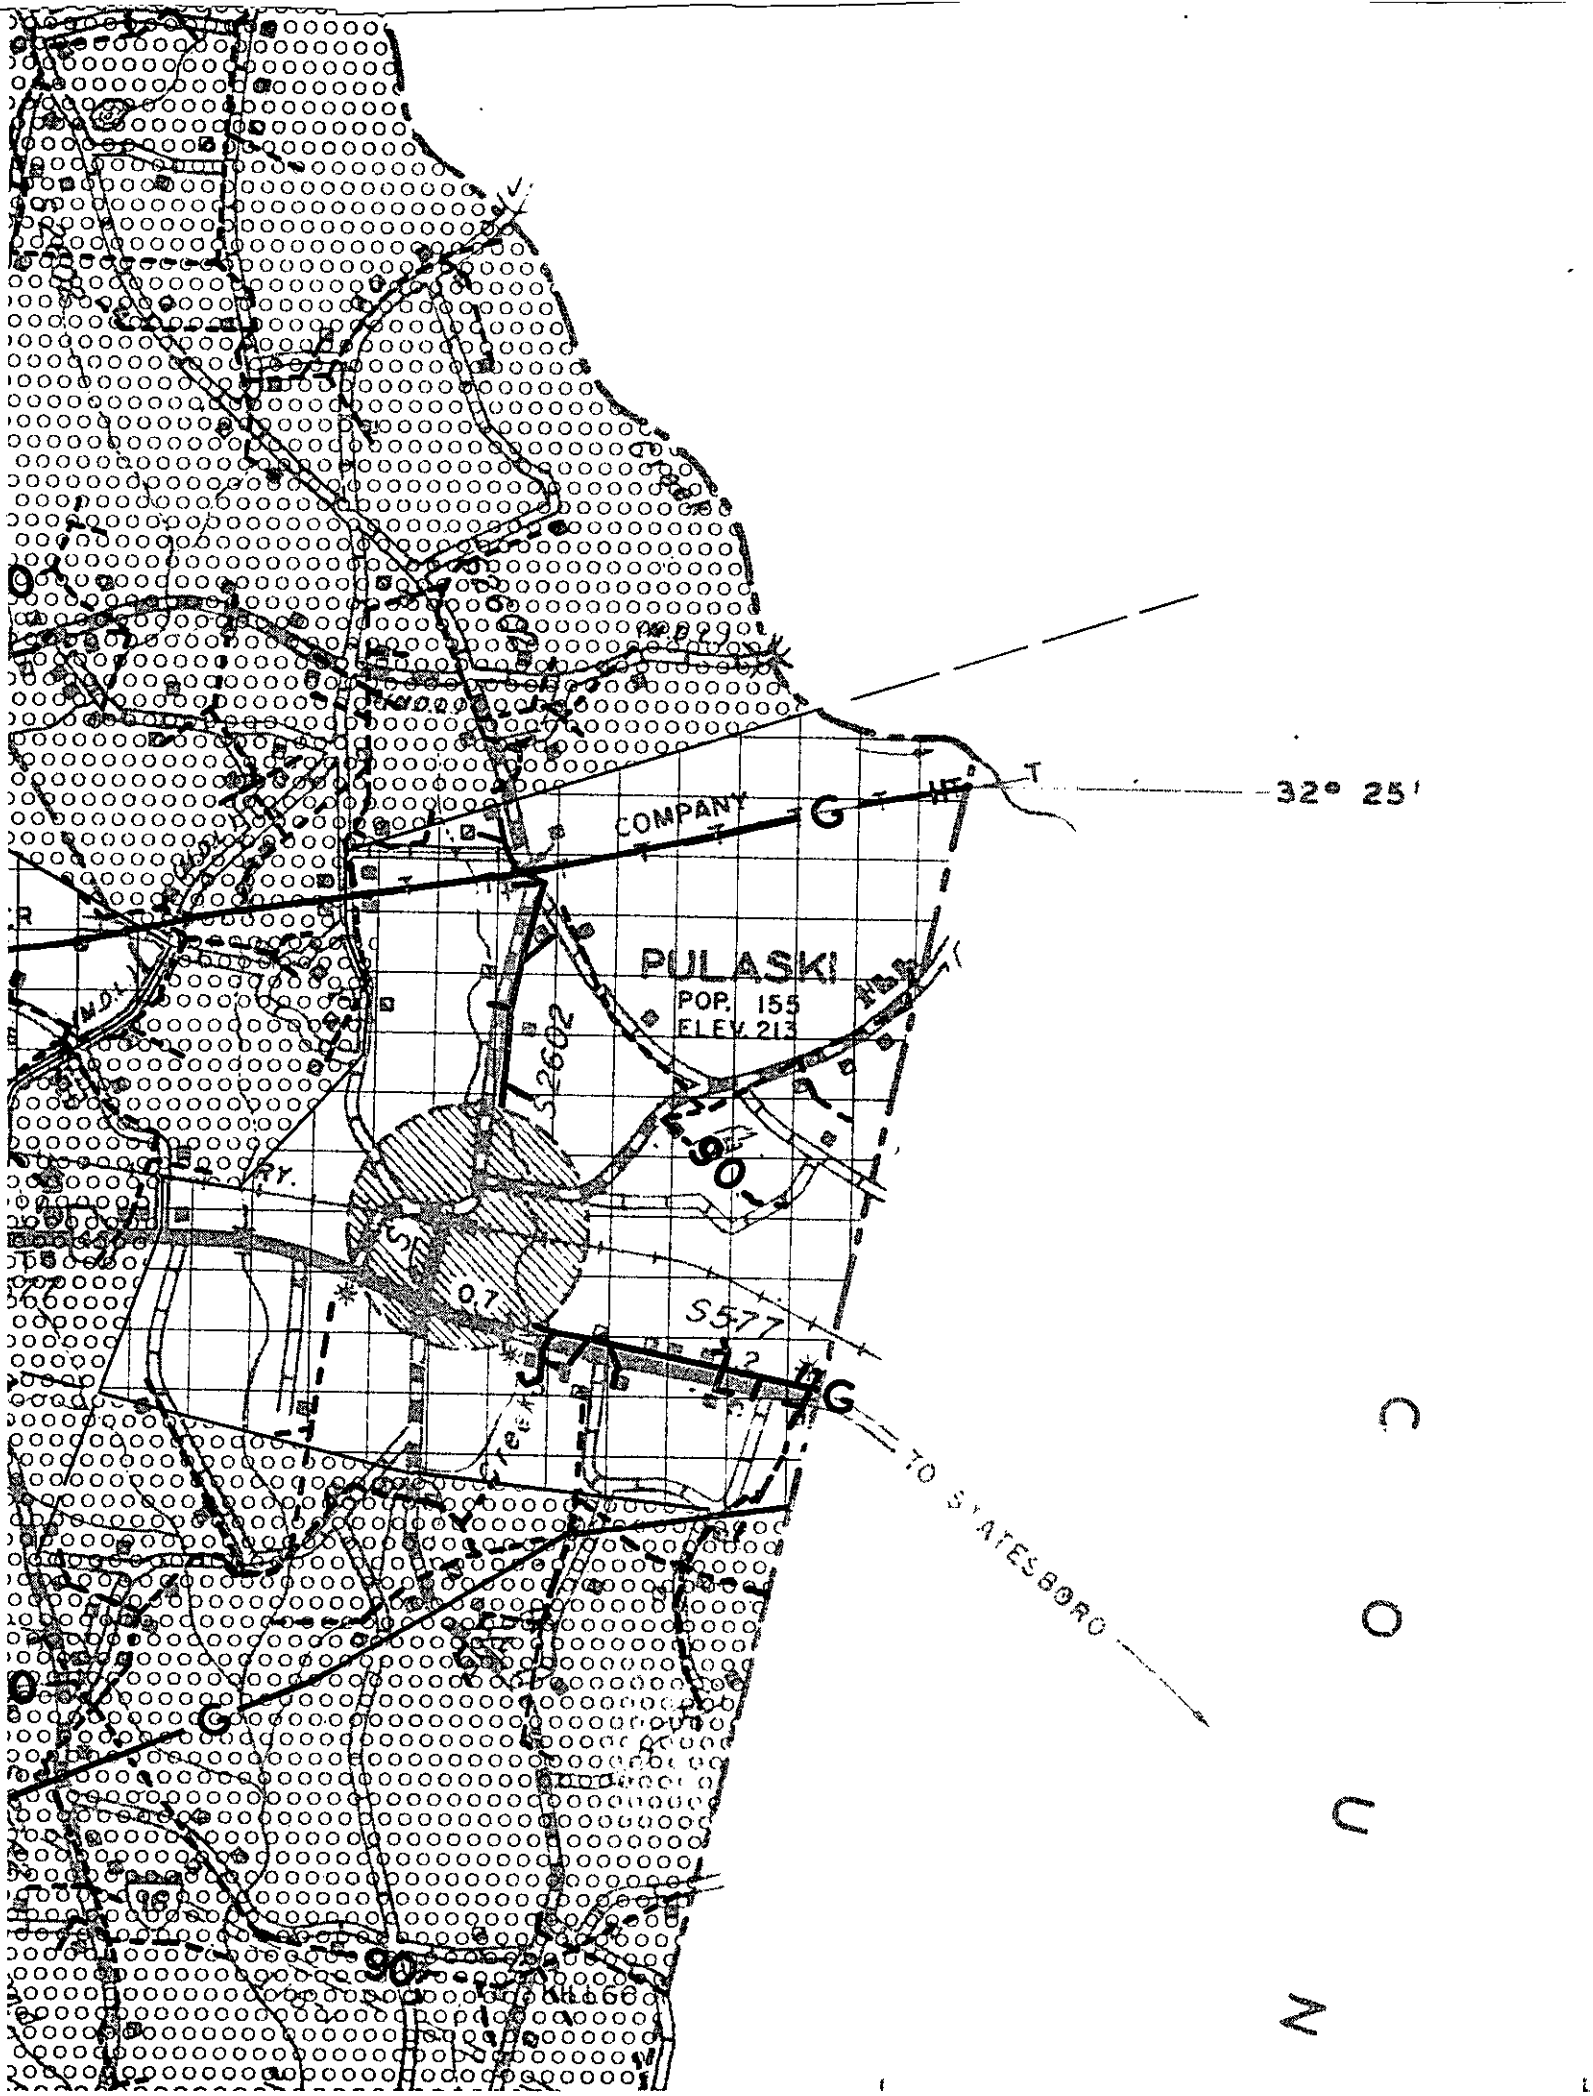
Metter is
drives, be
park. The
"Another
Easter. Wh
streets, a
williowlake
there are
Better in M
fingertips
universitie

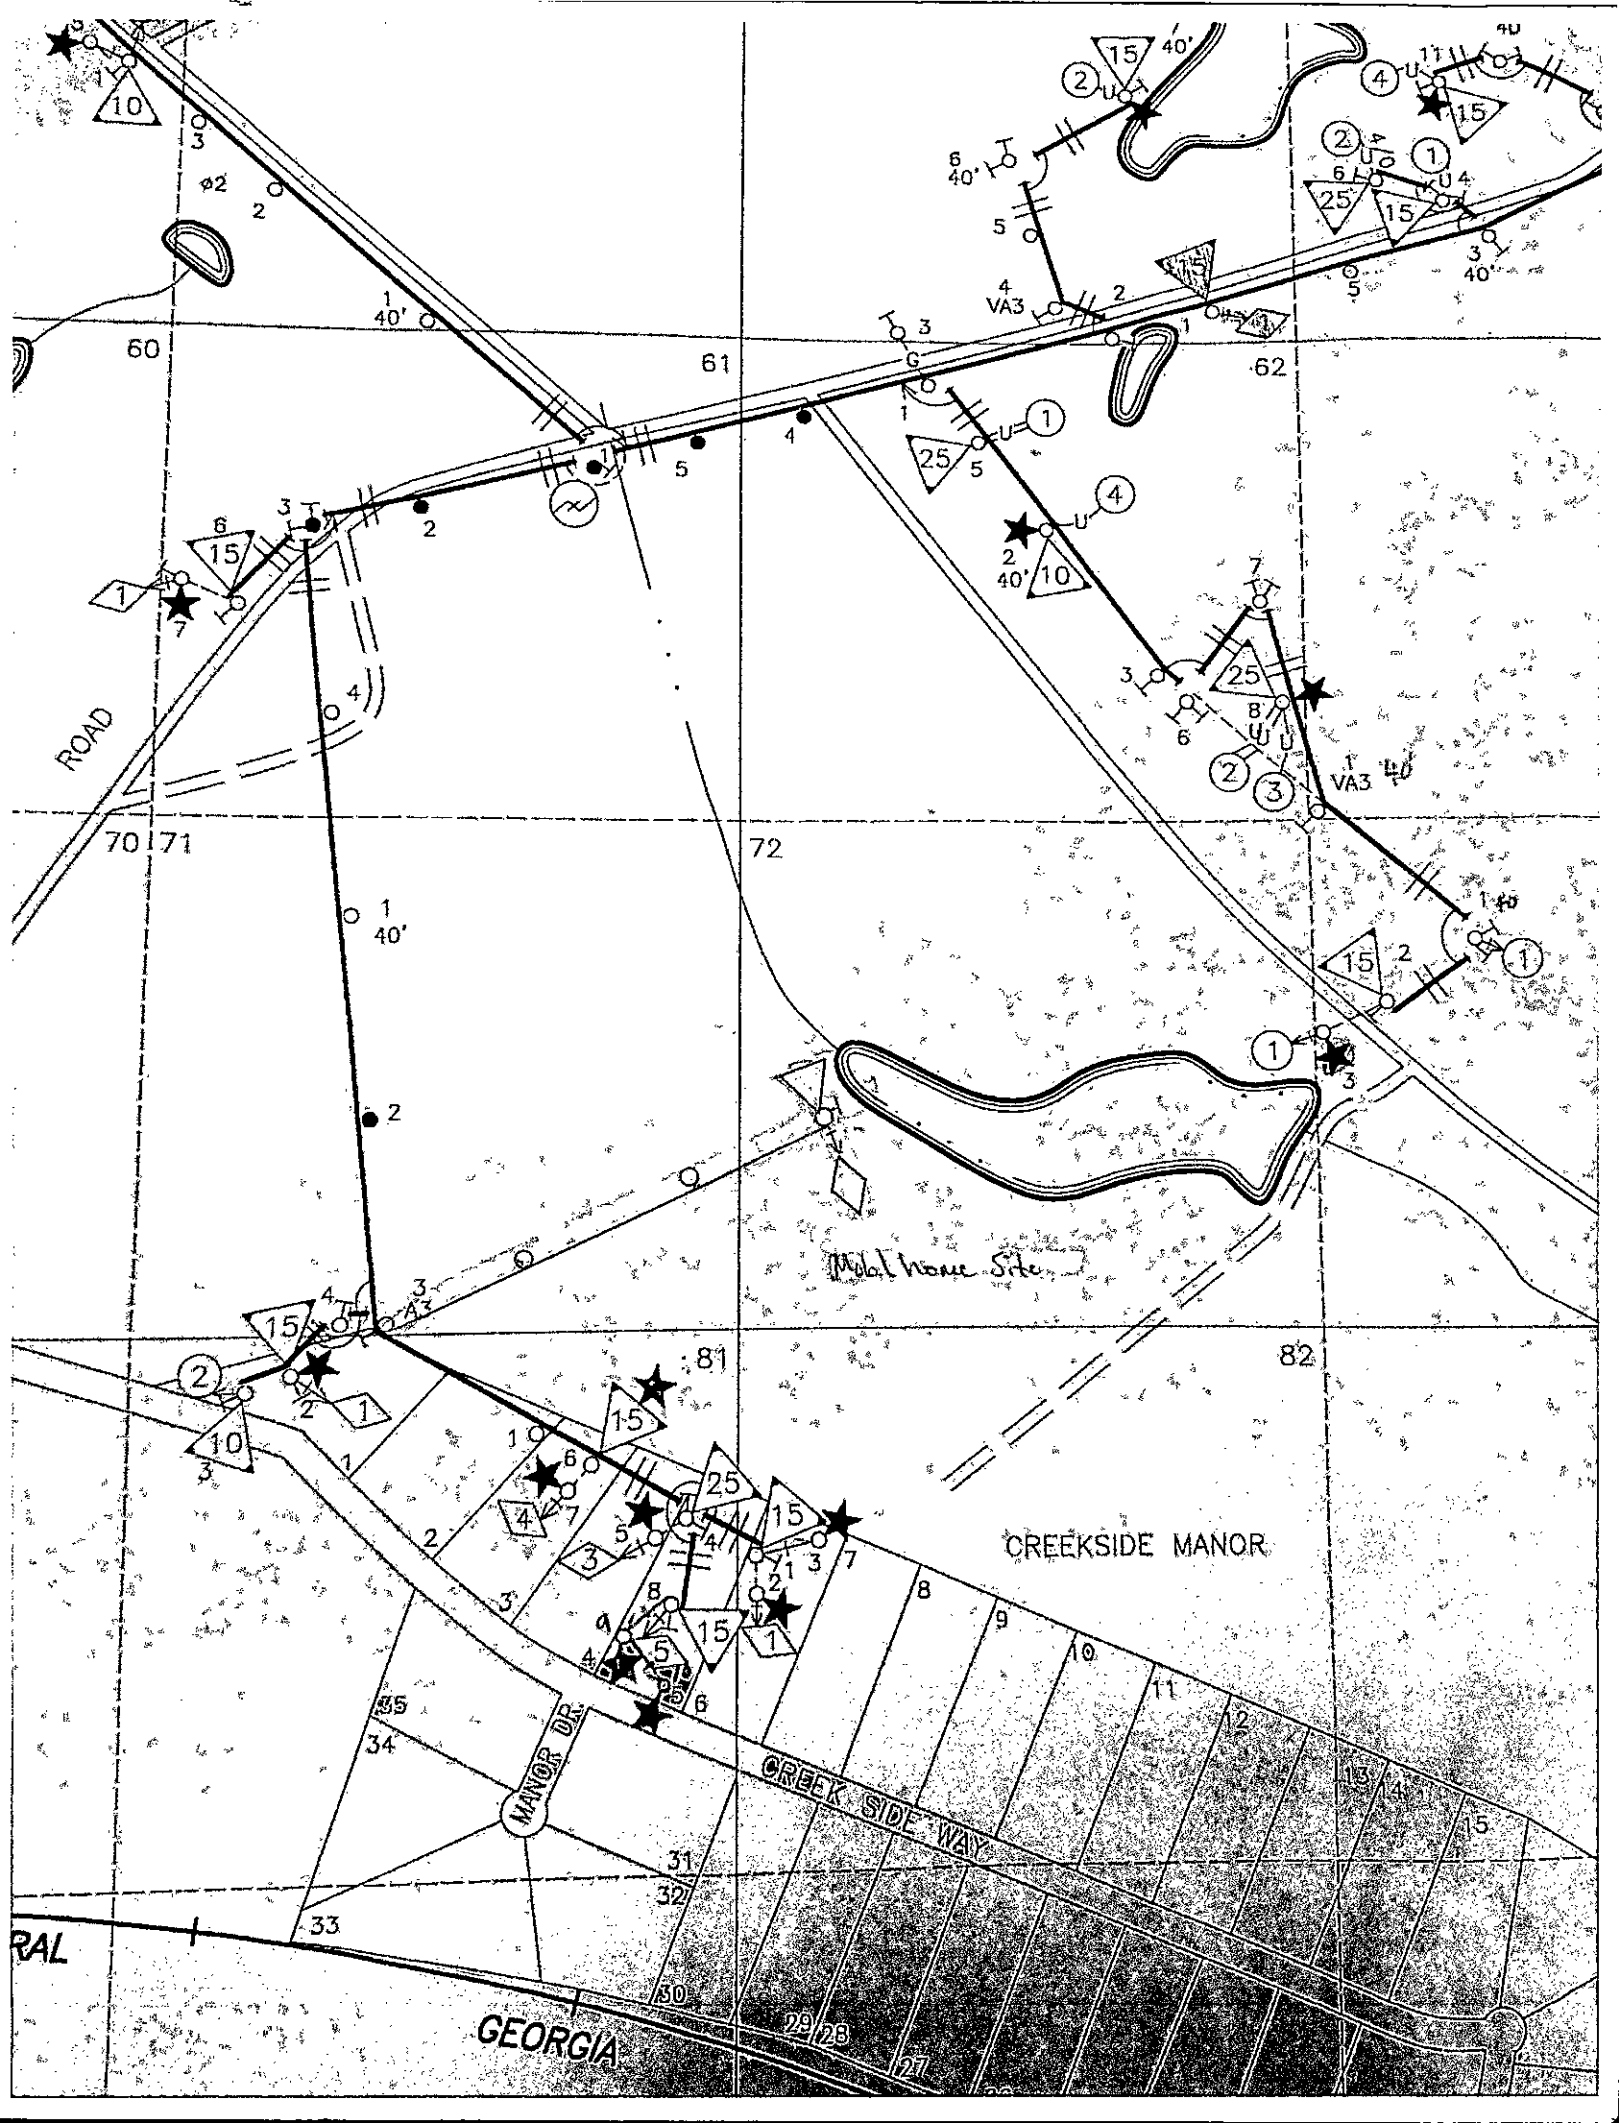
Metter is
familiar to



Guide

and Candl
will see wh


COMPANY
PULASKI
POP. 155
ELEV. 213
32° 25'
TO STATESBORO
S577
S2602
90
90
90


60
61
62
70
71
72
81
82
ROAD
CREEKSIDE MANOR
MANOR DR.
CREEK SIDE WAY
GEORGIA
Mobil home Site
RAL