Georgia Public Service Commission

Request for Transfer of Retail Electric Service

Pursuant to Section 9(C)(2) of the Georgia Territorial Electric Service Act [Acts 1973, page 200; O.C.G.A. §46-3-8(c)(2)], the undersigned hereby files this joint (3-party) application for transfer of retail electric service. Commission approval of this request affects only the subject premise; no territorial assignments or unassignments are to change.

This application is not complete without: 1) a clear description of the premise(s) location (city/county map(s), plat(s), landmark location, etc.), *and* 2) a copy of the applicable territorial map "B" indicating the location of premise(s).

Consumer and/or Owner Address

Consumer __WILLIAM NUTTING_____

Premise Owner __WILLIAM NUTTING _____

Owner's mailing address _____BILLNUTTING73@GMAIL.COM_____

City __LUDOWICI_____ State ____GA_____ Zip ___31316_____

Location of Premises to be Transferred

Address ____ARNOLD RD AND TIBET RD _____

PHASE 3 LOTS 411-413,LOTS 492-494 PHASE 4 LOTS 43-45,LOTS 59-73

City__LUDOWICI_____ COUNTY ___LONG____ Zip ___31316____

Reason or cause for request: TO AVOID UNNECESSARY AND/OR UNECONOMICAL DUPLICATION OF UTILITY FACILITIES AND FOR BEST ENGINEERING PRACTICES, TRANSFERS TO BE MADE AS FOLLOWS PHASE 3 LOTS 411-413 AND LOTS 492-494 PHASE 4 LOTS 43-45 AND LOTS 59-73 _____

»» Does this transfer include a transfer of utility assets? X No ☐ Yes If yes, list assets on a separate page. ««

The signatures hereon by the applicants indicate their agreement to this transfer of service.

Supplier *Transferor*

_CANOOCHEE EMC _____ _____ 7-19-23

Print Transferor / Utility Name — Transferor Agent Signature — Date

Agent Title and email address: Engineering Manager awhitten@canoocheeemc.com

Supplier *Transferee*

_GEORGIA POWER _____ 7/17/2023

Print Transferee / Utility Name — Transferee Agent Signature — Date

Joshua J. Stallings

Agent Title and email address: GM, Planning & Policy jjstalli@southernco.com

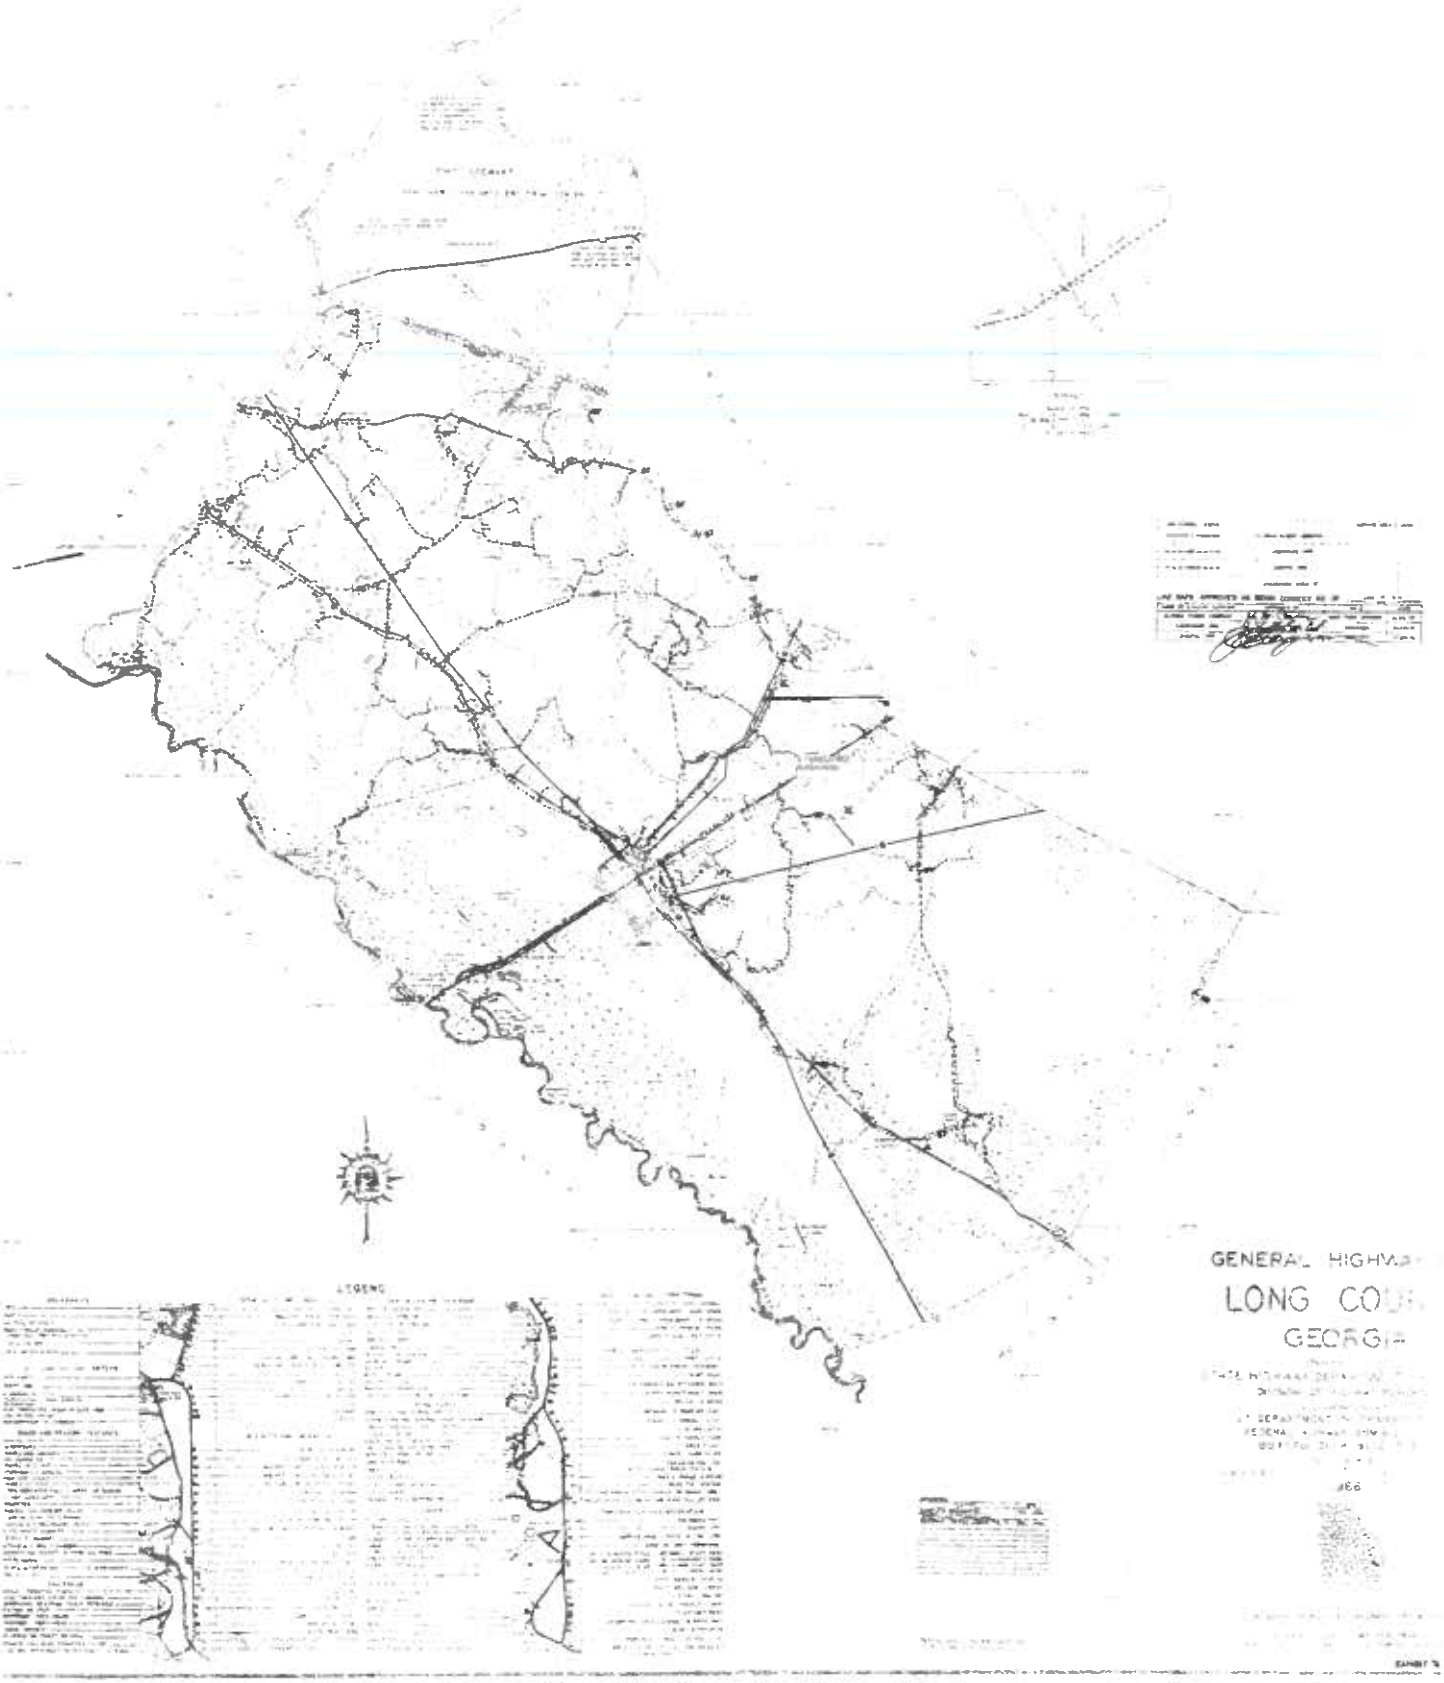
Consumer and/or Owner

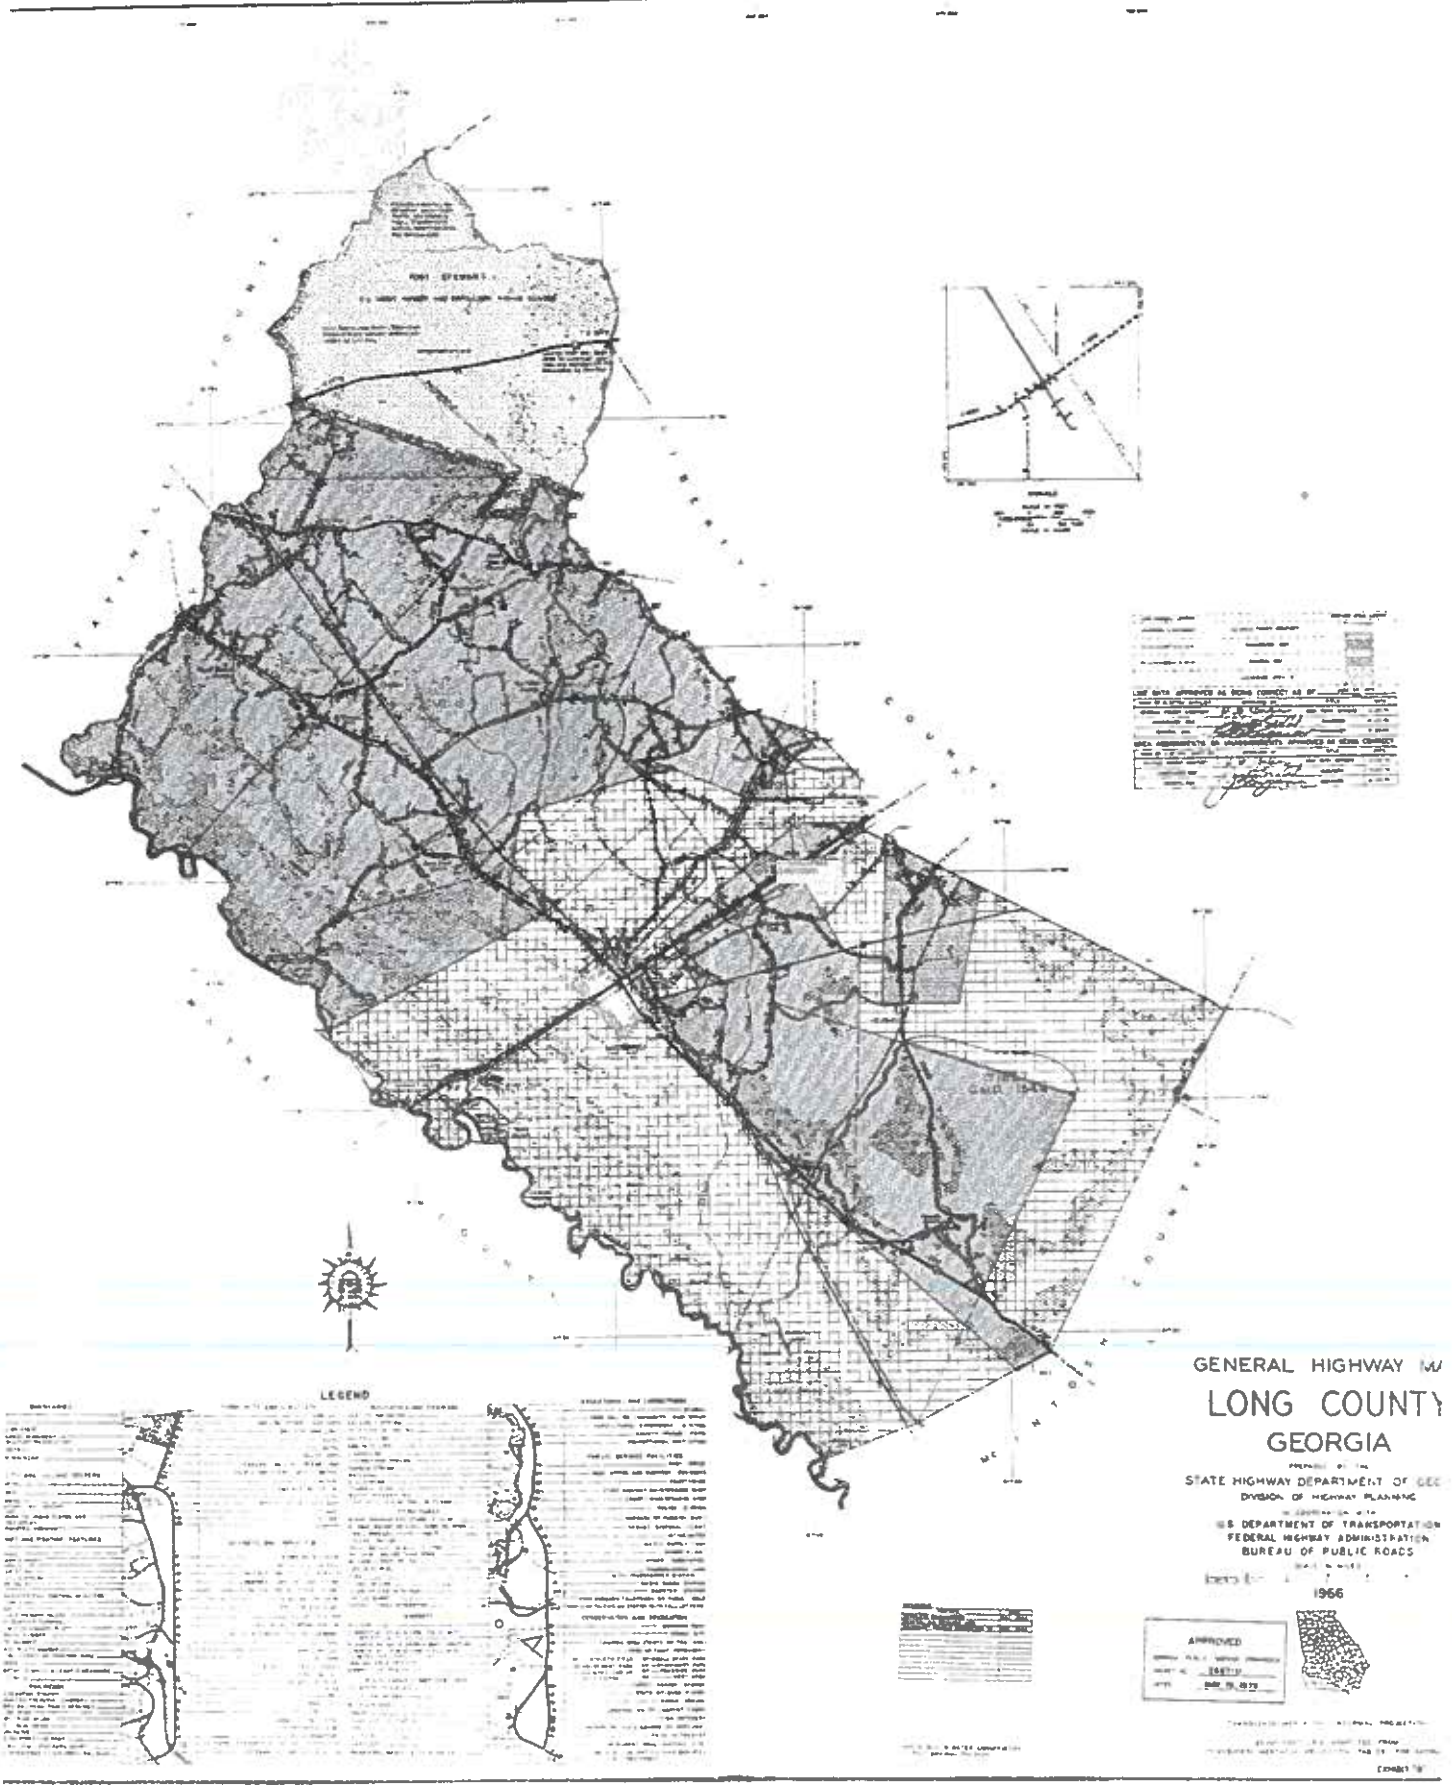
_____ _____

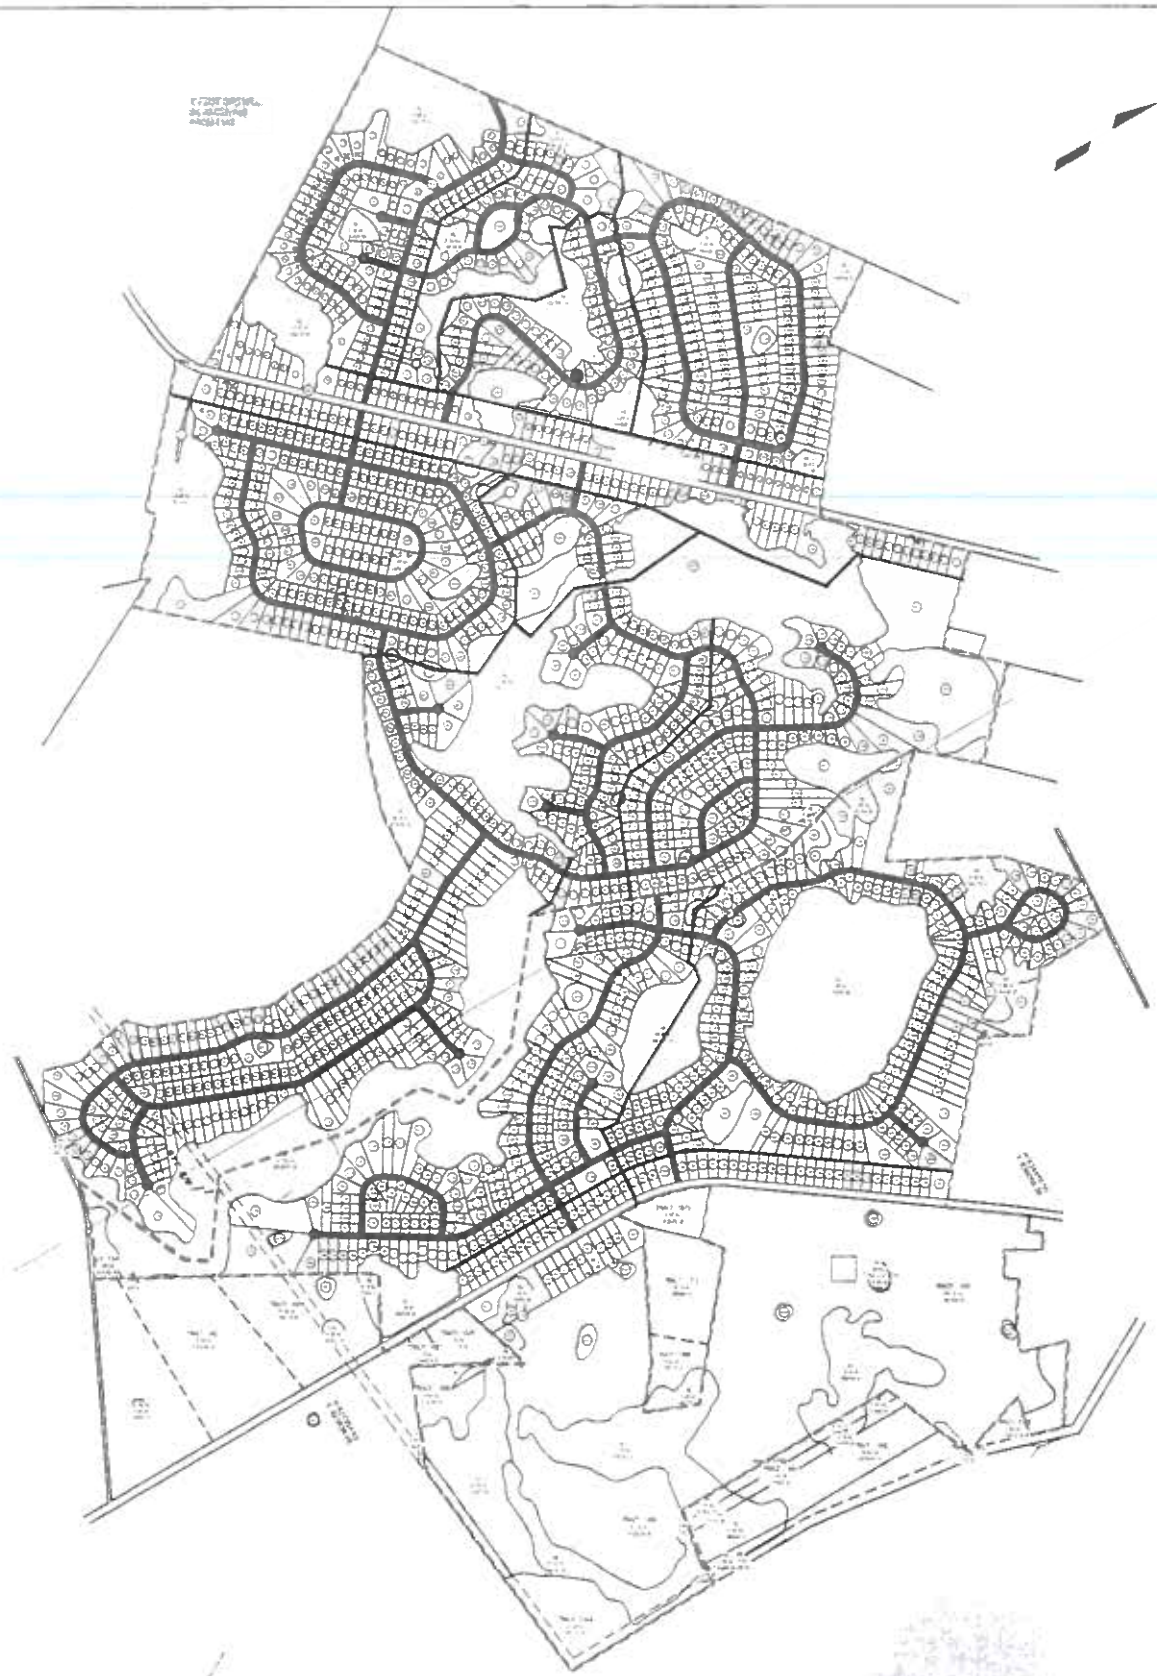
Consumer Signature (WILLIAM NUTTING) — Date

_____ _____

Owner Signature — Date


GENERAL HIGHWAY
LONG COU
GEORGIA


LEGEND
GENERAL HIGHWAY M
LONG COUNTY
GEORGIA
STATE HIGHWAY DEPARTMENT OF GEO
DIVISION OF HIGHWAY PLANNING
U.S. DEPARTMENT OF TRANSPORTATION
FEDERAL HIGHWAY ADMINISTRATION
BUREAU OF PUBLIC ROADS
1966
APPROVED



0 600 1200 2400 Feet
1:500

SHEET TITLE									
C100	SASSAFRAS CROSSING	24 HOUR CONTACT ACT FOR CONSTRUCTION	Owner PREVAIL LAND HOLDINGS BILL HUTTING	LONG COUNTY	GEORGIA	DESIGN PROFESSIONAL		M.E. SACK ENGINEERING	