Georgia Public Service Commission

Request for Transfer of Retail Electric Service

Pursuant to Section 9(C)(2) of the Georgia Territorial Electric Service Act [Acts 1973, page 200; O.C.G.A. §46-3-8(c)(2)], the undersigned hereby files this joint (3-party) application for transfer of retail electric service. Commission approval of this request affects only the subject premise; no territorial assignments or unassignments are to change.

This application is not complete without: 1) a clear description of the premise(s) location (city/county map(s), plat(s), landmark location, etc.), *and* 2) a copy of the applicable territorial map "B" indicating the location of premise(s).

Consumer and/or Owner Address

Consumer Magnolia Landing Subdivision

Premise Owner _____

Owner's mailing address _____

City _____ State _____ Zip _____

Location of Premises to be Transferred

Address 1010 East Pine St. East of E. Pine & Keaton St. Intersection

Lot 7

City Vienna COUNTY Dooley Zip 30192

Reason or cause for request: To avoid the duplication of electrical services.

»» Does this transfer include a transfer of utility assets? ☒ No ☐ Yes If yes, list assets on a separate page. ««

The signatures hereon by the applicants indicate their agreement to this transfer of service.

Supplier *Transferor*

Middle Georgia EMC — Print Transferor / Utility Name

Drake Taylor — Transferor Agent Signature

11-5-24 — Date

Agent Title and email address: Manager of Engineering drake.t@mgemc.com

Supplier *Transferee*

Georgia Power Company — Print Transferee / Utility Name

Joshua J. Stallings — Signature

11/15/2024 — Date

Agent Title and email address: GM, Planning & Policy jjstalli@southernco.com

Consumer and/or Owner

Edward Culpepper — Consumer Signature

11-8-24 — Date

Edward Culpepper — Owner Signature

11-8-24 — Date

HOUSTON COUNTY

MACON COUNTY

SUMTER COUNTY

CRISP COUNTY

PULASKI COUNTY

WILCOX COUNTY

DOOLING POP. 138 (EST.) ELEV. 364

BYROMVILLE POP. 919 ELEV. 364

PINEHURST POP. 455 ELEV. 380

UNADILLA POP. 1457 ELEV. 395

LILLY POP. 135 ELEV. 350

VIENNA POP. 2541 ELEV. 376

DRAYTON

G.M.D. 640

G.M.D. 589

G.M.D. 161

G.M.D. 580

G.M.D. 479

G.M.D. 515

G.M.D. 1212

LAKE BLACKSHEAR
CRISP COUNTY POWER COMMISSION RESERVOIR

THE LUTHER STORY BRIDGE

TO MONTEZUMA

TO OGLETHORPE

TO AMERICUS

TO CORDELE

TO HAWKINSVILLE

TO ABBEVILLE

TO LAKE CITY, FLA.

TO MACON

TO PERRY

TO SR 7

TO SR 26

TO SR 257

TO S 333

TO S 1275

FINDLAY

SCALE IN FEET
500 0 500 1000

SCALE IN MILES
0 0.1 0.2 0.25

APPROVED

GEORGIA PUBLIC SERVICE COMMISSION

DOCKET NO. 2829 - U

DATED : SEPTEMBER 2, 1975

SUPPLIER RELINQUISH ITS CORRIDOR RIGHTS ON ITS LINE FROM DIAMOND "A1" TO "A2"

LINE SYMBOL LEGEND	SERVICE AREA LEGEND
G — GEORGIA POWER COMPANY	
66 — FLINT EMC	
97 — MIDDLE GEORGIA EMC	
C — CRISP COUNTY POWER COMPANY	
UNASSIGNED AREA "B"	

LINE DATA APPROVED AS BEING CORRECT AS OF JULY 11, 1975 (DATE)

NAME OF ELECTRIC SUPPLIER	APPROVED BY	TITLE	DATE
GEORGIA POWER COMPANY	J. C. Thompson	MGR. TERR. AFFAIRS	7 - 11 - 75
FLINT EMC	J. O. Mills	MANAGER	7 - 11 - 75
MIDDLE GEORGIA EMC	Ralph Livingston	MANAGER	7 - 11 - 75
CRISP COUNTY POWER COMPANY	Frank L. Olson	MANAGER	7 - 11 - 75


AREA ASSIGNMENTS OR UNASSIGNMENTS APPROVED AS BEING CORRECT

NAME OF ELECTRIC SUPPLIER	APPROVED BY	TITLE	DATE
GEORGIA POWER COMPANY	J. C. Thompson	MGR. TERR. AFFAIRS	7 - 11 - 75
FLINT EMC	DISCLAIMED	MANAGER	7 - 11 - 75
MIDDLE GEORGIA EMC	Ralph Livingston	MANAGER	7 - 11 - 75
CRISP COUNTY POWER COMM	Frank L. Olson	MANAGER	7 - 11 - 75

EXHIBIT "B"

DOOLY COUNTY

SCALE IN MILES
1 0 1 2 3 4 5

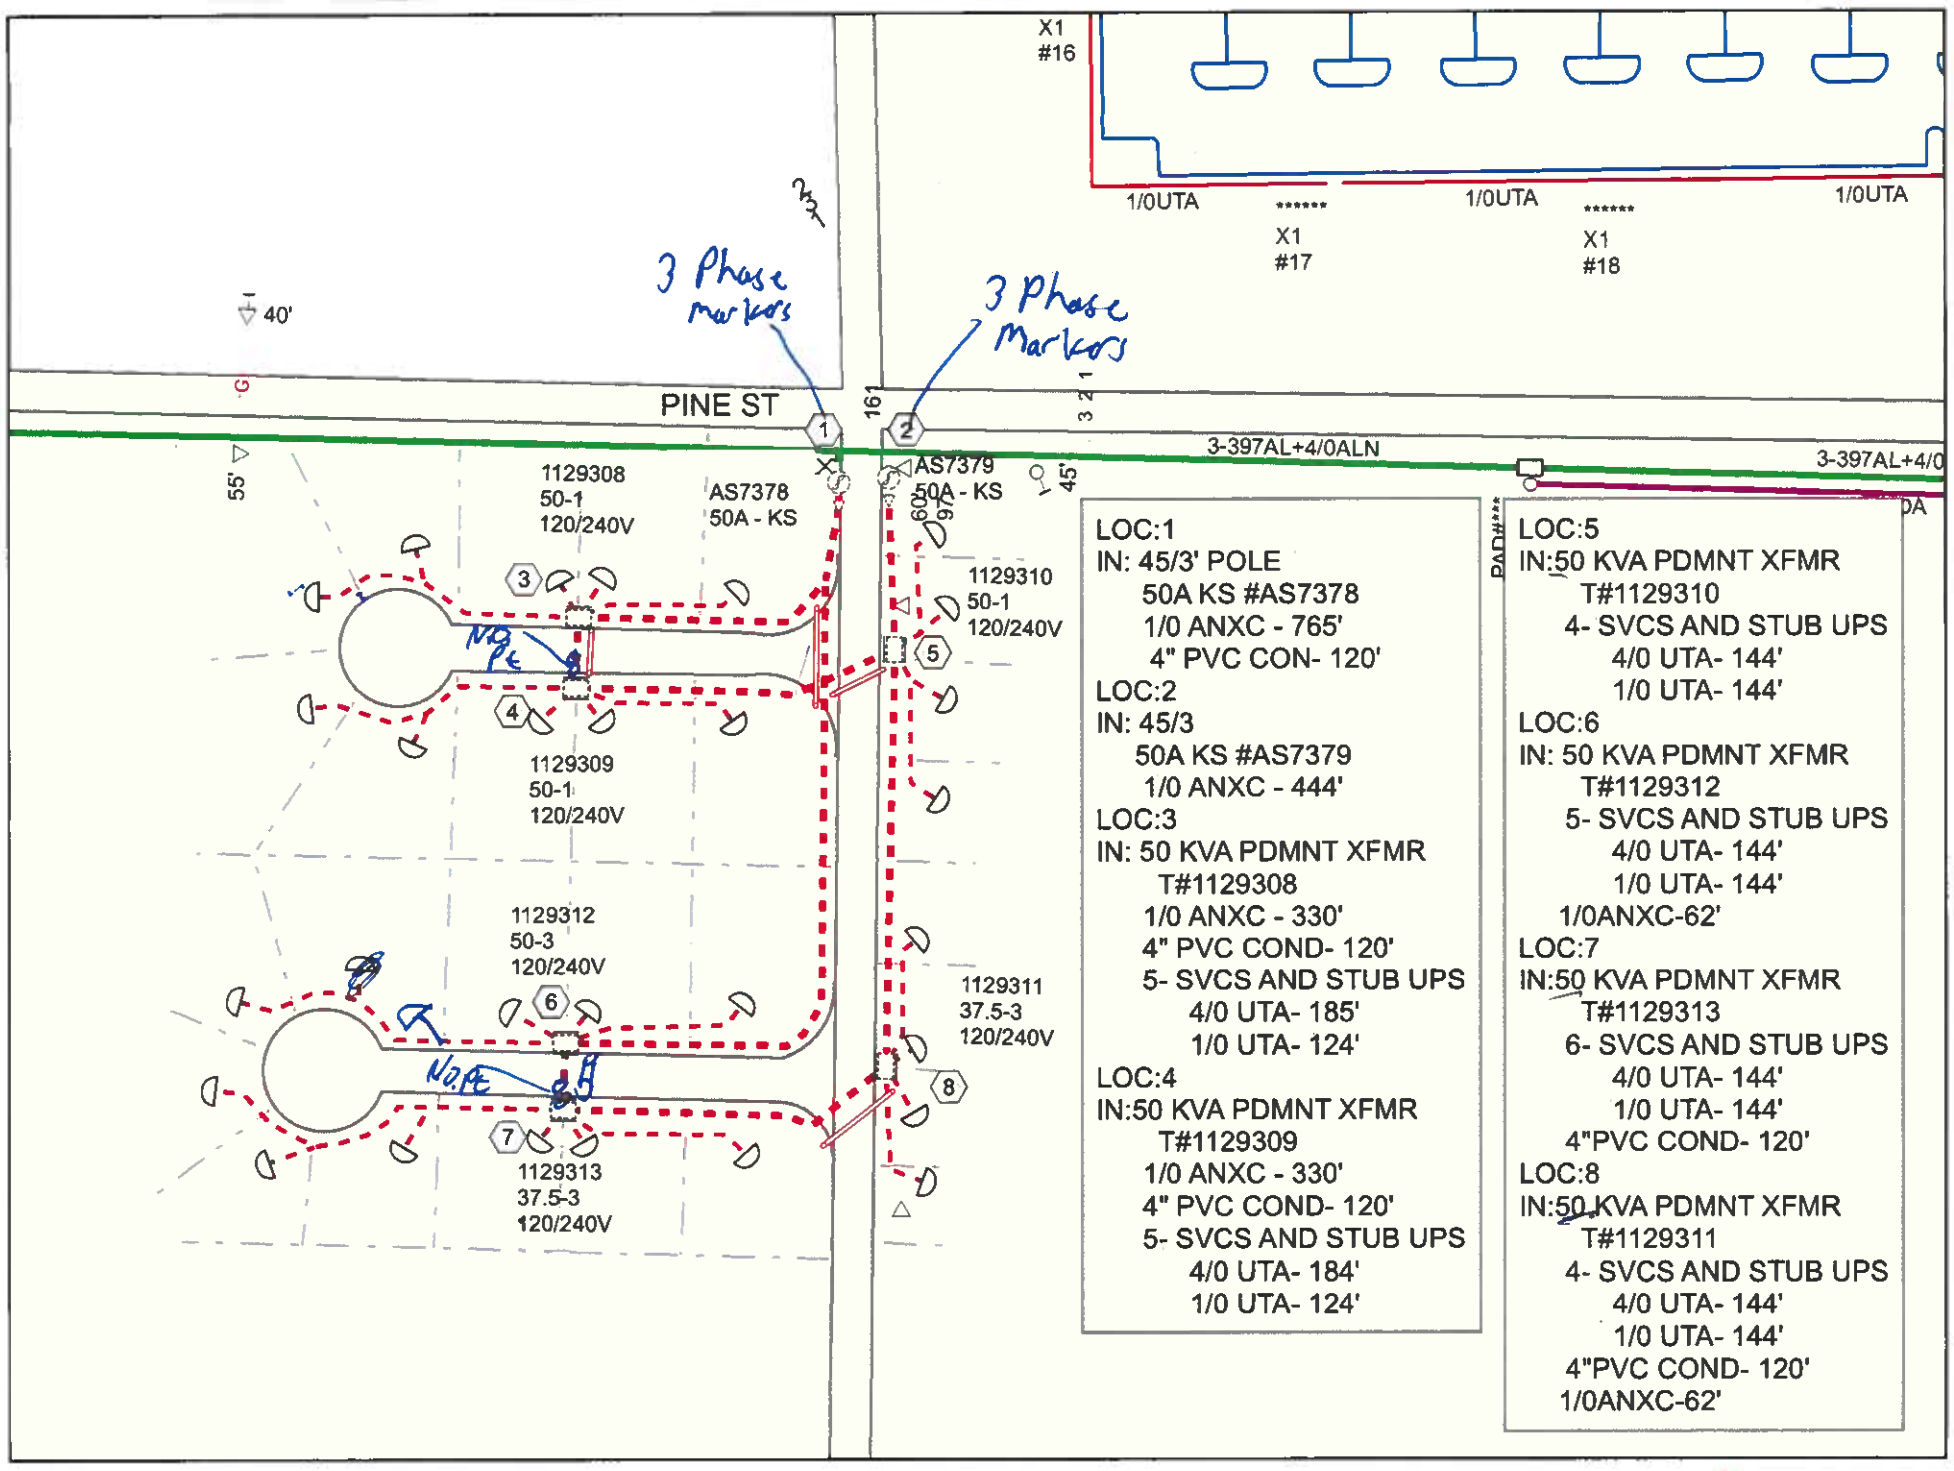

Georgia Power