Georgia Public Service Commission

Request for Transfer of Retail Electric Service

Pursuant to Section 9(C)(2) of the Georgia Territorial Electric Service Act [Acts 1973, page 200; O.C.G.A. §46-3-8(c)(2)], the undersigned hereby files this joint (3-party) application for transfer of retail electric service. Commission approval of this request affects only the subject premise; no territorial assignments or unassignments are to change.

This application is not complete without: 1) a clear description of the premise(s) location (city/county map(s), plat(s), landmark location, etc.), *and* 2) a copy of the applicable territorial map "B" indicating the location of premise(s).

Consumer and/or Owner Address

Consumer Darian Shirley

Premise Owner Darian Shirley

Owner's mailing address 21865 Highway 301 North

City Statesboro State Georgia Zip 30461

==========

Location of Premises to be Transferred

Address 21865 Highway 301 North

32.528000, -81.738666 Parcel ID 103 000016 004

City Statesboro COUNTY Bulloch Zip 30461

Reason or cause for request: To avoid unnecessary and/or uneconomical duplication of utility facilities at 21865 Highway 301 North, Statesboro, Georgia 30461)

»» Does this transfer include a transfer of utility assets? ☒ No ☐ Yes If yes, list assets on a separate page. ««

The signatures hereon by the applicants indicate their agreement to this transfer of service.

Supplier *Transferor*

Georgia Power Company x [signature] 2/19/2025

Print Transferor / Utility Name — Signature — Date

Joshua J. Stallings

Agent Title and email address: GM, Planning & Policy jjstalli@southernco.com

Supplier *Transferee*

Excelsior EMC x [signature] 17 FEB 2025

Print Transferee / Utility Name — Transferee Agent Signature — Date

Agent Title and email address: President/CEO eemc@excelsioremc.com

Consumer and/or Owner

x [signature] 2-13-2025

Consumer Signature — Date

x [signature] 2-13-2025

Owner Signature — Date

GPSC Form TSI (3/21)

GENERAL HIGHWAY MAP

BULLOCH COUNTY GEORGIA

PREPARED BY THE
STATE HIGHWAY DEPARTMENT OF GEORGIA
DIVISION OF HIGHWAY PLANNING
IN COOPERATION WITH
U. S. DEPARTMENT OF TRANSPORTATION
FEDERAL HIGHWAY ADMINISTRATON

SCALE IN MILES
1 0 1 2 3 4 5

1970

EXHIBIT "B"
TRANSVERSE MERCATOR CONFORMAL PROJECTION

25,000-FOOT GRID COMPUTED FROM
TRANSVERSE MERCATOR PROJECTION TABLES FOR GEORGIA

INSET NO. 2
SCALE IN FEET
500 0 500 1000
0 0.1 0.2 0.25
SCALE IN MILES

STILSON
SCALE IN FEET
500 0 500 1000
0 0.1 0.2 0.25
SCALE IN MILES

REGISTER
SCALE IN FEET
500 0 500 1000
0 0.1 0.2 0.25
SCALE IN MILES

STATESBORO
SCALE IN FEET
500 0 500 1000
0 0.1 0.2 0.25
SCALE IN MILES

APPROVED
GEORGIA PUBLIC SERVICE COMMISSION
DOCKET NO. 2747-U
DATED: JULY 16, 1975

LINE SYMBOL LEGEND
—— G —— GEORGIA POWER COMPANY
—— S —— SAVANNAH ELECTRIC & POWER COMPANY
---17--- PLANTERS EMC
---90--- EXCELSIOR EMC
UNASSIGNED AREA "B"

SERVICE AREA LEGEND

LINE DATA APPROVED AS BEING CORRECT AS OF JANUARY 20, 1975 (DATE)

NAME OF ELECTRIC SUPPLIER	APPROVED BY	TITLE	DATE
GEORGIA POWER COMPANY	L. A. Cater	MGR. TERR. AFFAIRS	
SAVANNAH ELEC. & PWR. CO.		ADMIN. VICE-PRESIDENT	
PLANTERS EMC		MANAGER	
EXCELSIOR EMC		MANAGER	

AREA ASSIGNMENTS OR UNASSIGNMENTS APPROVED AS BEING CORRECT

NAME OF ELECTRIC SUPPLIER	APPROVED BY	TITLE	DATE
GEORGIA POWER COMPANY	L. A. Cater	MGR. TERR. AFFAIRS	
SAVANNAH ELEC. & PWR. CO.		ADMIN. VICE-PRESIDENT	
PLANTERS EMC		MANAGER	
EXCELSIOR EMC		MANAGER	

SUPPLIER RELINQUISH ITS CORRIDOR RIGHTS ON ITS LINE FROM DIAMOND "A1" TO "A2" AND "B1" TO "B2"

REVISIONS:

FEATURE	DATE
COMPLETE REINVENTORY	JAN. 1970
FEDERAL-AID PRIMARY & SECONDARY ROUTES CORRECTED TO	OCT. 8, 1970
SR 119 RELOCATED, SR 119 SPUR DESIGNATED	JUNE 11, 1971

County population, 1970 Census 31,585
County area in square miles 684

OGEECHEE RIVER SOIL & WATER CONSERVATION DISTRICT embraces this county.

LEGEND

BOUNDARIES
STATE
COUNTY
NATIONAL OR STATE: PARK, FOREST, MONUMENT, OR LARGE MILITARY RESERVATION
MILITIA DISTRICT G.M.D.
FENCE OR BOUNDARY

CITY AND VILLAGE CENTERS
STATE CAPITAL
COUNTY SEAT
INCORPORATED CITY POPULATION (1970 CENSUS) ELEVATION
UNINCORPORATED URBAN PLACES AND DELIMITED AREAS
UNINCORPORATED COMMUNITY

ROADS AND ROADWAY FEATURES
PRIVATE
UNIMPROVED
GRADED AND DRAINED
SOIL SURFACED
GRAVEL OR STONE
BITUMINOUS SURFACED
HIGH TYPE PAVED
DIVIDED (FCA INDICATES FULL CONTROL OF ACCESS)
4 LANE UNDIVIDED
PROJECTED
FEDERAL-AID PRIMARY ROUTE (ARROW DENOTES TERMINAL)
FEDERAL-AID SECONDARY ROUTE
STATE ROUTE NUMBER
U S ROUTE NUMBER
INTERSTATE ROUTE NUMBER
CONNECTING STREET OR FRONTAGE ROAD
INTERCHANGE
POINTS BETWEEN WHICH MILEAGE IS MEASURED
TRAFFIC CIRCLE

RAILROADS
SINGLE OPERATING COMPANY
MORE THAN ONE OPERATING COMPANY
ABANDONED RAILROAD, TRACK RETAINED
STATION OR STOP
UNDERPASS - ROAD BELOW
OVERPASS - ROAD ABOVE
GRADE CROSSING
RAILROAD ON STREET OR ROAD
PRIVATE RAILROAD, STANDARD GAUGE
ELECTRIC INTERURBAN OR SUBURBAN RAILROAD

FARM UNITS, DWELLINGS, ETC.
FARM UNIT
DWELLING OTHER THAN FARM
GROUP OF DWELLINGS
HOTEL
MOTEL
TRAILER PARK
SEASONAL DWELLING, OR DWELLINGS
CHURCH, AND CHURCH WITH CEMETERY
CEMETERY
CAMP MEETING GROUND
HOSPITAL
WAREHOUSE OR LARGE BARN
DAIRY
ORCHARD
NURSERY

BUSINESS AND INDUSTRIAL
STORE OR BUSINESS
GROUP OF BUSINESSES
BUSINESS AND FILLING STATION
COMBINED DWELLING AND STORE
FACTORY OR INDUSTRIAL PLANT
SEASONAL INDUSTRY
FRUIT PACKING PLANT
FILLING STATION
OIL OR GAS PUMPING STATION
GAUGE OR PUMPING STATION, GENERAL
OIL TANK
PIPE LINE, GAS
GAS TANK
GROUP OF STORAGE TANKS
PIPE LINE, OIL
ANIMAL HOSPITAL
MINE
QUARRY
GRAVEL PIT
TURPENTINE STILL
SAWMILL, STATIONARY
SCRAP METAL DUMP
AUTO GRAVEYARD
CULTURAL FEATURES SHOWN OUT OF POSITION
PERMANENT WEIGHT STATION

NAVIGATION AND DRAINAGE
HEAD OF NAVIGATION
NAVIGABLE STREAM
DOCK, PIER OR LANDING
NAUTICAL LIGHT
DAM, WITH LOCK
LIGHTHOUSE
INTERMITTENT STREAM
NARROW STREAM
WATERFALL
WIDE STREAM
DRAINAGE DITCH
MARSH OR SWAMPLAND
LAKE, RESERVOIR, OR POND, WITH DAM

STRUCTURES
MINOR DRAINAGE STRUCTURE - 10' TO 20'
HIGHWAY BRIDGE GENERAL - OVER 20' SPAN
SMALL BRIDGES, CLOSELY SPACED
COVERED BRIDGE
TRUSS BRIDGE (W-WOOD, S-STEEL)
RAILROAD BRIDGE (WIDE SPAN)
MOVEABLE SPAN BRIDGE
DAM, WITH ROAD
FORD
LEVEE OR DIKE
LEVEE OR DIKE, WITH ROAD
CATTLE GUARD
HIGHWAY GRADE SEPARATION

AIRPORTS
MILITARY FIELD
COMMERCIAL OR MUNICIPAL FIELD, WITH COMPLETE FACILITIES
RUNWAYS, SHOWN IN APPROXIMATE POSITION
COMMERCIAL OR MUNICIPAL FIELD, WITH LIMITED FACILITIES
LANDING AREA OR STRIP
AIRWAY LIGHT BEACON


MISCELLANEOUS MAP FEATURES
PROMINENT ELEVATION
(FEET ABOVE SEA LEVEL)
MOUNTAIN PASS
ARMORY
TRIANGULATION STATION
GATE
LATITUDE
LONGITUDE
TRANSVERSE MERCATOR COORDINATES

EDUCATIONAL AND CORRECTIONAL
SCHOOL
TOWN HALL OR COMMUNITY AUDITORIUM
AGRICULTURAL EXPERIMENT STATION
COUNTY PRISON FARM
CORRECTIONAL INSTITUTION

PUBLIC SERVICE FACILITIES
POST OFFICE
POST OFFICE AND BUSINESS COMBINED
COURTHOUSE
STATE HIGHWAY MAINTENANCE SHOP
COUNTY MAINTENANCE SHOP
POLICE STATION
GARBAGE OR RUBBISH DUMP
SEWAGE DISPOSAL PLANT
INCINERATOR
WATER SUPPLY TANK
POWER PLANT
POWER SUBSTATION
TRANSMISSION LINE (WITH TRANSFORMER STATION)
RADIO RANGE STATION
BOOSTER STATION
UNDERGROUND TELEPHONE OR RADIO CABLE
RADIO OR TELEVISION STATION (WITH CALL LETTERS)

CONSERVATION AND RECREATION
SWIMMING POOL
SCENIC SITE
CAMPING AREA (TENTS OR TRAILERS)
LODGE OR CAMP, PERMANENT
AF — ATHLETIC FIELD
AP — AMUSEMENT PARK
C — COUNTRY CLUB OR GOLF COURSE
SP — SMALL STATE PARK
CP — COMMUNITY PARK
RP — ROADSIDE PARK
RA — REST AREA
FOREST RANGER STATION
STATE WELCOME CENTER
PICNIC GROUND
OBSERVATION OR LOOKOUT TOWER
FISH HATCHERY
FAIRGROUND, RACE COURSE OR SPEEDWAY
DRIVE-IN THEATER
MONUMENT (SMALL HISTORIC SITE)
NOTE: ALL VACANT CULTURE INDICATED BY OPEN SYMBOL

Catalyst Map

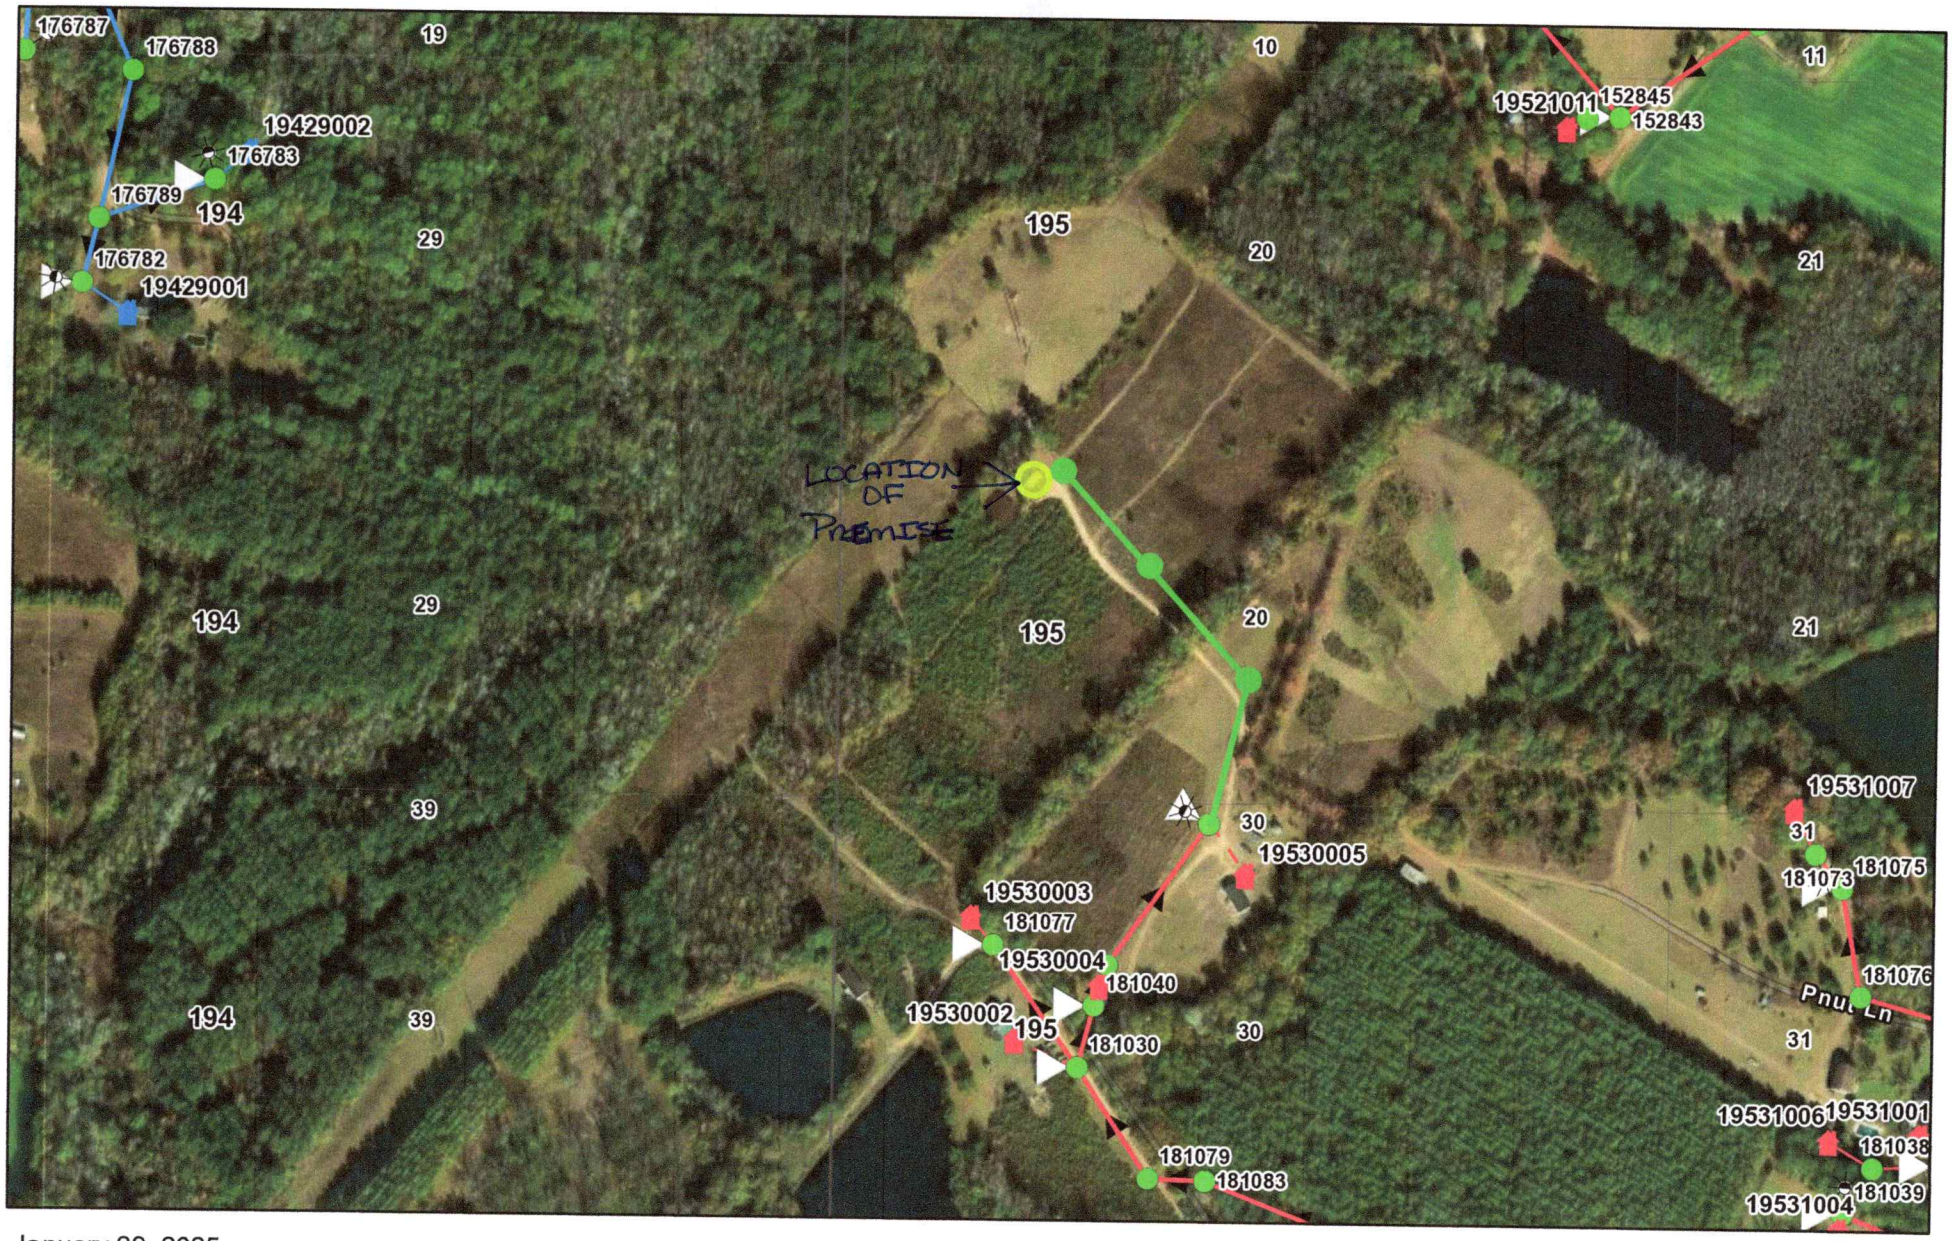

January 29, 2025

1:5,243

0 0.04 0.07 0.15 mi

0 0.05 0.1 0.2 km

Davey Resource Group Inc. , Esri Community Maps Contributors, © OpenStreetMap, Microsoft, Esri, TomTom, Garmin, SafeGraph,