
N
W E
S

BCA#: 334879 PWR#:2955549

25COMM-2510-1000 MAHALA DR Forsyth GA 31029

MACON Service Center - MONROE County

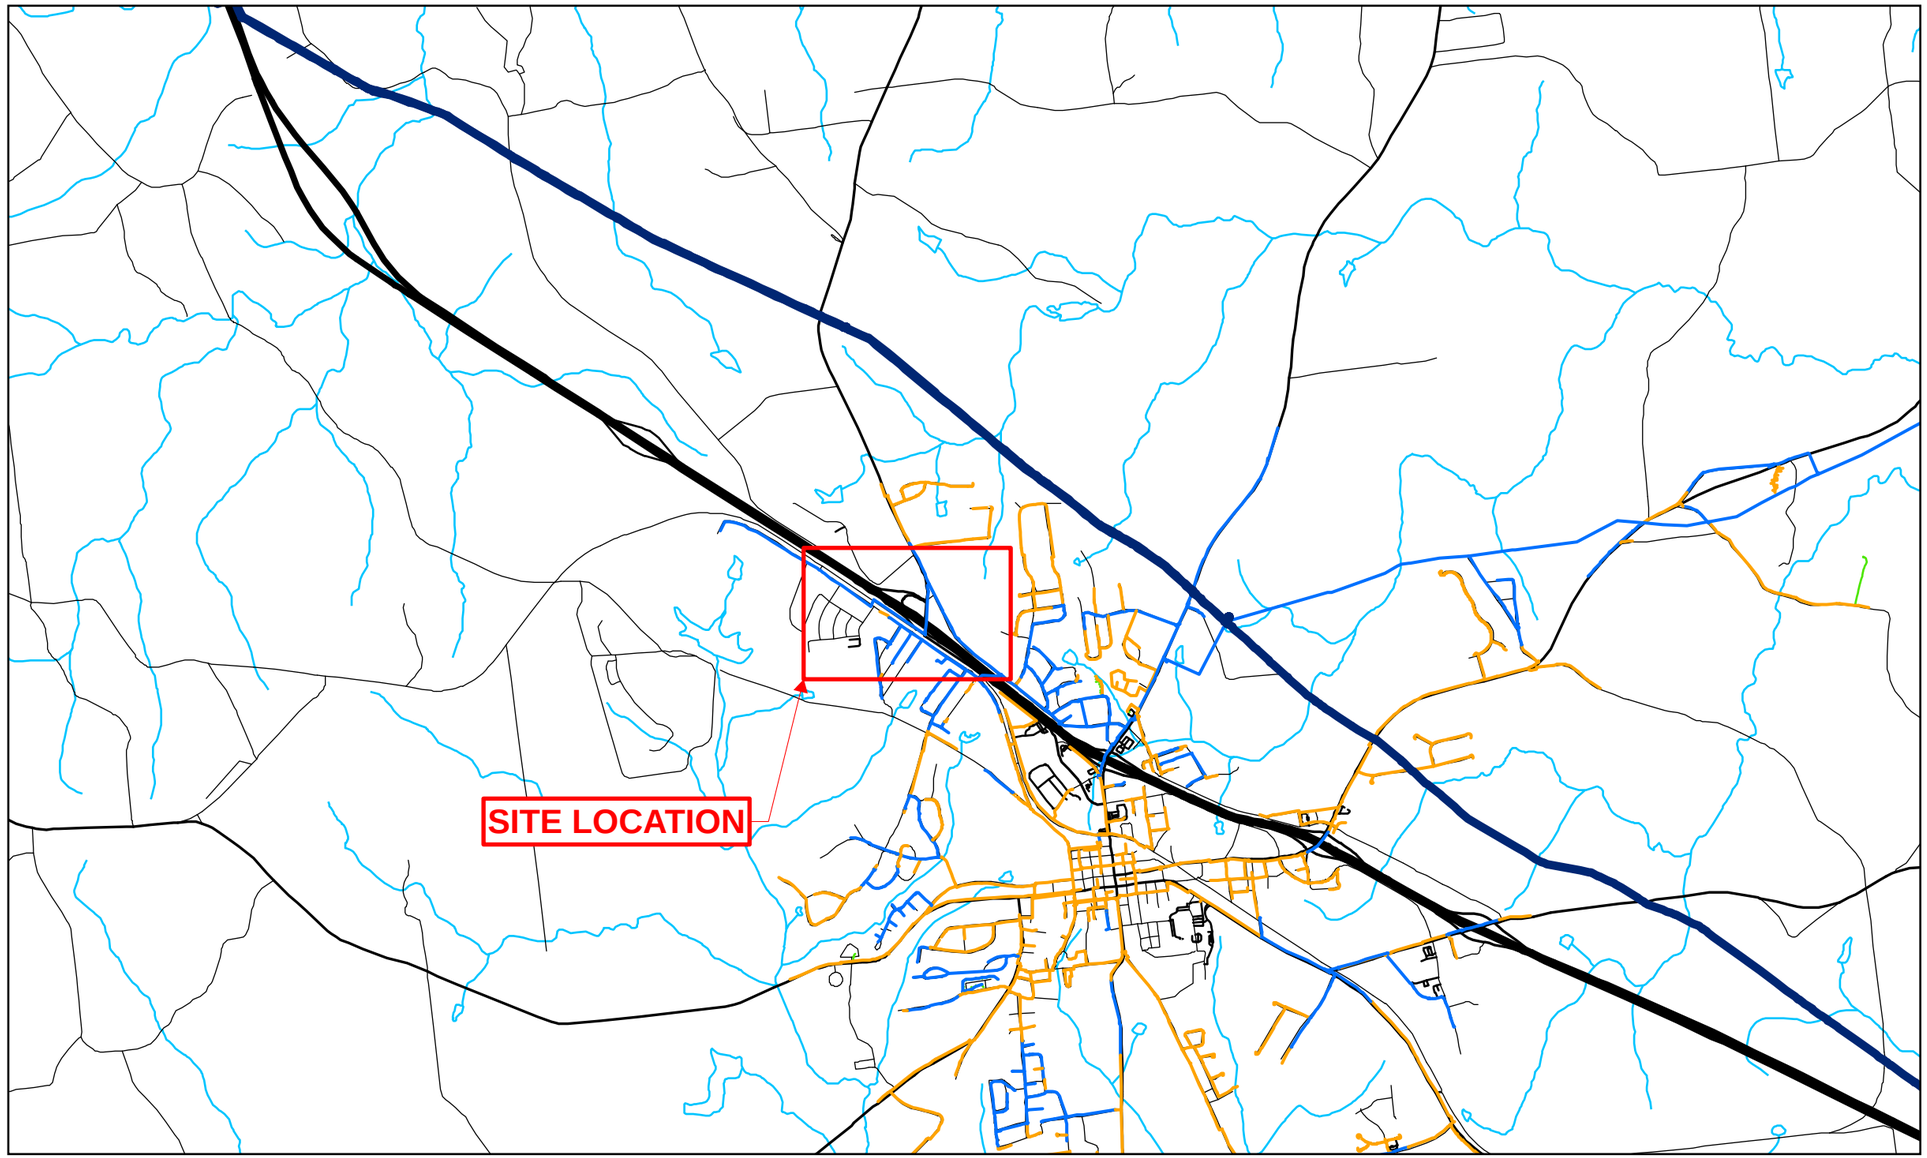

TOTAL FOOTAGE TO BE INSTALLED:

930' OF 2" MHP PLS (NOP= 55 PSIG)

107' OF 1.25" MHP PLS SVC (NOP= 55 PSIG)

Atlanta Gas Light

NFC - NOT FOR CONSTRUCTION

INSTALL APPROX. 930' OF 2" MHP PLS
NOP: 55 PSIG

TIE IN NEW 2" MHP PLS TO EXISTING 2" MHP PLS
INSTALLED 2000
NOP: 55 PSI

TIE IN NEW 1 1/4" MHP PLS TO NEW 2" MHP PLS
NOP: 55 PSI

INSTALL APPROX. 107' OF 1 1/4" MHP PLS
NOP: 55 PSIG

EFV

SAHALE ST
HALONA LP
WAPEKA WAY
ONAWA AVE
MAHALA DR
PARKING LOT
TRAINING CENTER
COLLIER RD
INDIAN SPRINGS DR
RAMP
I 75
LANGSTON AVE
VINING ST
4-55-S
2-55-P
2-55-S
2-55-CN

Atlanta Gas Light

25COMM-2510-1000 MAHALA DR
Forsyth GA 31029

BCA#: 334879 PWR#: 2955549

N W E S

SHEET NUMBER: 1 OF 1			
Drawn By:	ALIEU SAHOR		
Revision #:	REV 1	IFC	☐