
N
W E
S

Dawsonville Poultry Farms USF Project

Cumming Service Center - Dawson County

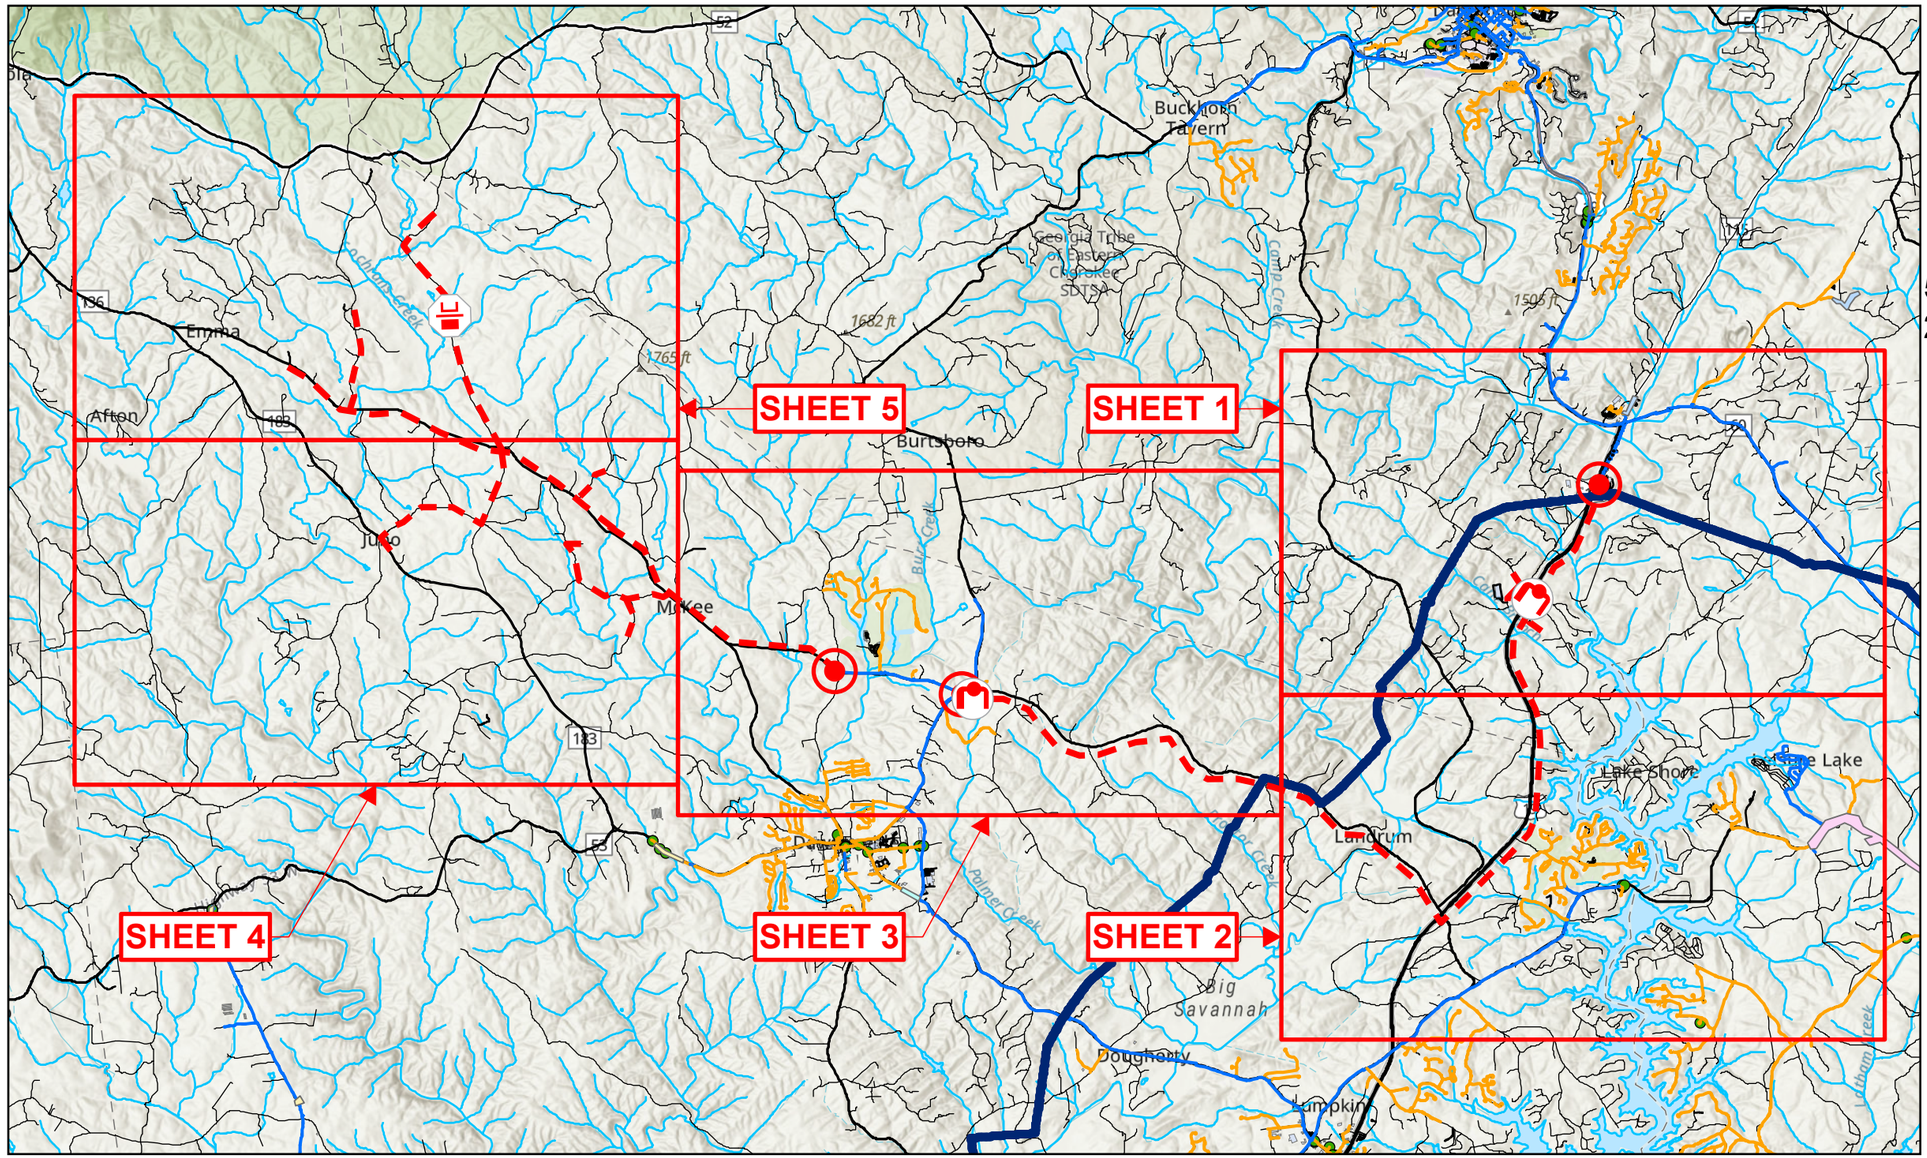

TOTAL FOOTAGE TO BE INSTALLED:

62,000' OF 8" HP STL (NOP= 300 PSIG)
57,350' OF 6" MHP PLS
29,500' OF 4" MHP PLS (NOP= 60 PSIG)

TOTAL FOOTAGE TO BE RETIRED:

N/A

Atlanta Gas Light

TIE IN NEW 8" HP STL
TO EXIST. 8" HP STL
W.T.: 0.322"
GRADE: X-52
NOP: 300 PSIG
INSTALLED: 2021
CP TYPE: RECTIFIER
CP NAME: MIDWAY
RECTIFIER

INSTALL APPROX. 62,000'
OF 8" HP STL FROM THE
TIE IN NEAR HWY 400 N &
CHESTERRA DR TO TIE IN
NEAR GA-136 & GA-9 N
NOP: 300 PSIG
W.T.: 0.219"
GRADE: X-52

INSTALL APPROX. 2,350' OF
6" MHP PLS ALONG BURNT
STAND RD
NOP: 60 PSIG

INSTALL APPROX. 1,200' OF
4" MHP PLS ALONG FANNIE
RUSSELL RD
NOP: 60 PSIG

WAREHOUSE

INDUSTRIAL PARK

INSTALL 2" ABOVE
GROUND PREFAB
REGULATOR STATION
(MT1846) AND
ENCLOSURE
INSTALL BOLLARDS
INSTALL STATION IN
BURNT STAND RD ROW
INLET NOP = 300 PSIG
OUTLET NOP = 60 PSIG

INSTALL APPROX. 1,900' OF
4" MHP PLS ALONG ETHAN
ALLEN DR
NOP: 60 PSIG

Atlanta Gas Light

Dawsonville Poultry Farms USF Project

DAWSON COUNTY
CUMMING SERVICE CENTER - 3320

N
W E
S

SHEET NUMBER: 1 OF 5

Drawn By:			
Revision #:		IFC	☐

CONTINUATION OF 62,000'
SPAN OF 8" HP STL MAIN
FROM SHEET 1

Atlanta Gas Light


Dawsonville Poultry Farms USF Project

DAWSON COUNTY
CUMMING SERVICE CENTER - 3320

N
W E
S

SHEET NUMBER: 2 OF 5

Drawn By:			
Revision #:		IFC	☐

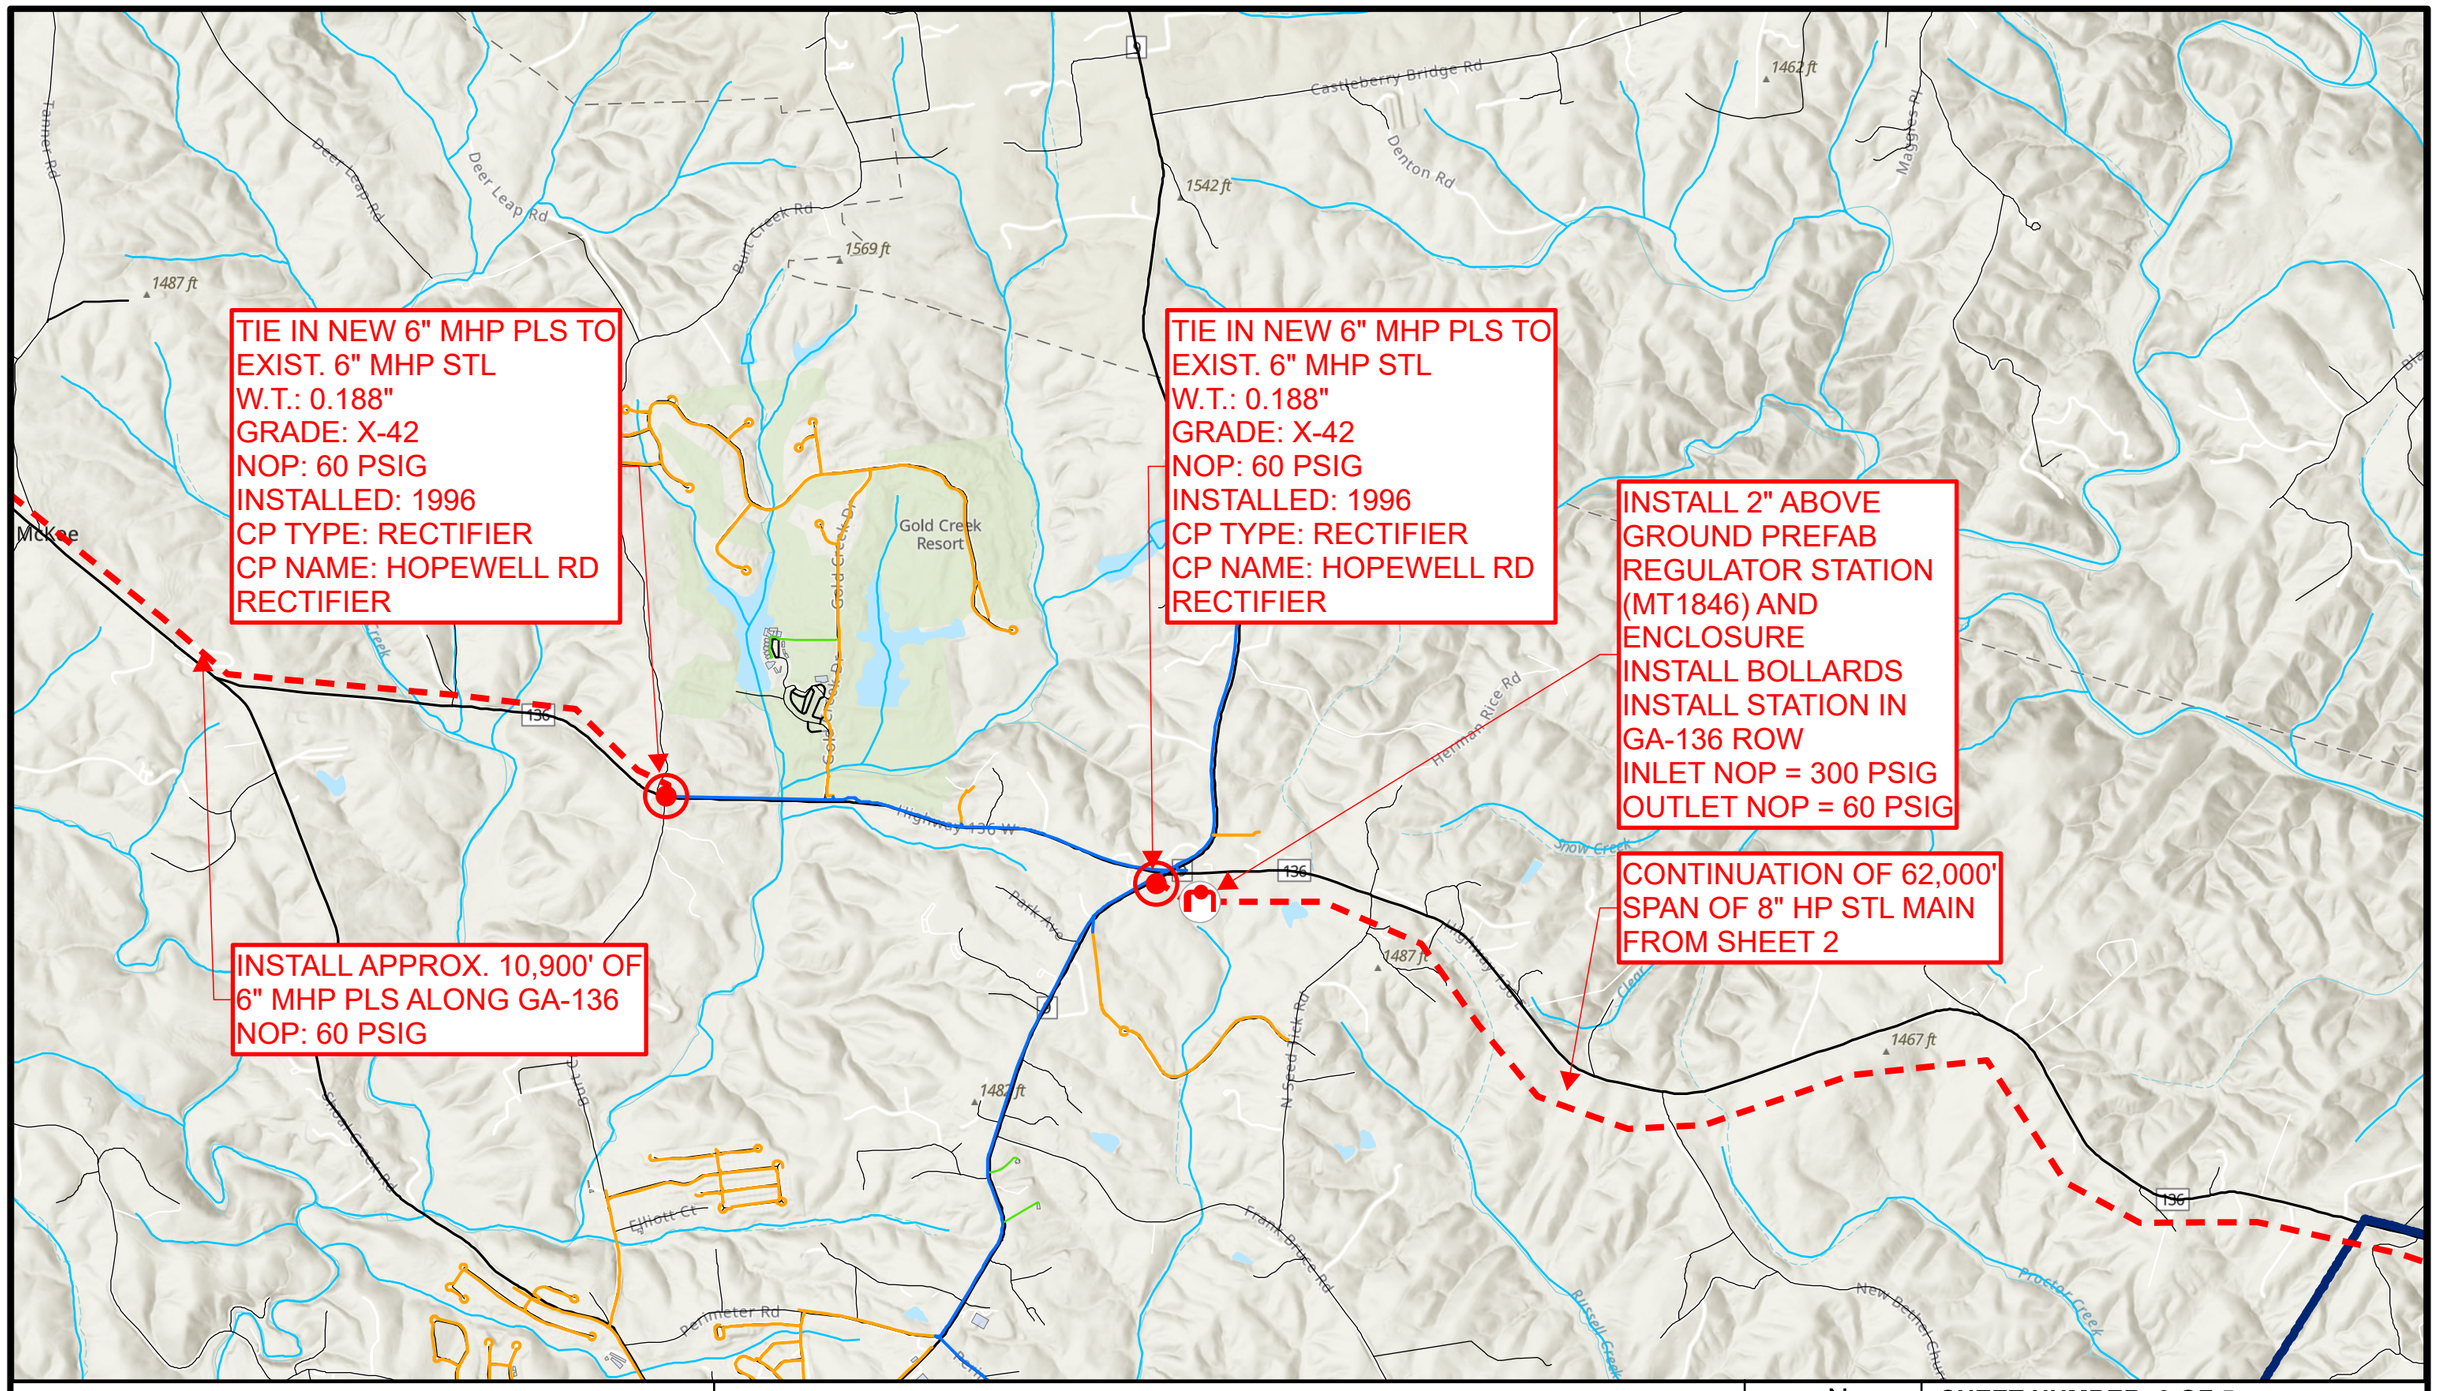

Atlanta Gas Light

Dawsonville Poultry Farms USF Project

DAWSON COUNTY
CUMMING SERVICE CENTER - 3320

N
W E
S

SHEET NUMBER: 3 OF 5

Drawn By:			
Revision #:		IFC	☐

INSTALL APPROX.
9,000' OF 6" MHP PLS
ALONG GA-136
NOP: 60 PSIG

INSTALL APPROX.
8,275' OF 6" MHP PLS
ALONG GA-342
NOP: 60 PSIG

INSTALL APPROX.
11,775' OF 6" MHP PLS
ALONG KEITH EVANS
RD & JUNO RD
NOP: 60 PSIG

INSTALL APPROX. 4,950'
OF 6" MHP PLS ALONG
GA-136
NOP: 60 PSIG

INSTALL APPROX. 1,900'
OF 4" MHP PLS ALONG
LITTLE MOUNTAIN RD
NOP: 60 PSIG

INSTALL APPROX.
9,500' OF 4" MHP PLS
ALONG OLD HENRY
GRADY RD
NOP: 60 PSIG

INSTALL APPROX. 2,600'
OF 4" MHP PLS ALONG
CLEVE WRIGHT RD
NOP: 60 PSIG

INSTALL APPROX. 7,825'
OF 6" MHP PLS ALONG
GA-136
NOP: 60 PSIG

Atlanta Gas Light


Dawsonville Poultry Farms USF Project

DAWSON COUNTY
CUMMING SERVICE CENTER - 3320

N
W E
S

SHEET NUMBER: 4 OF 5

Drawn By:			
Revision #:		IFC	☐

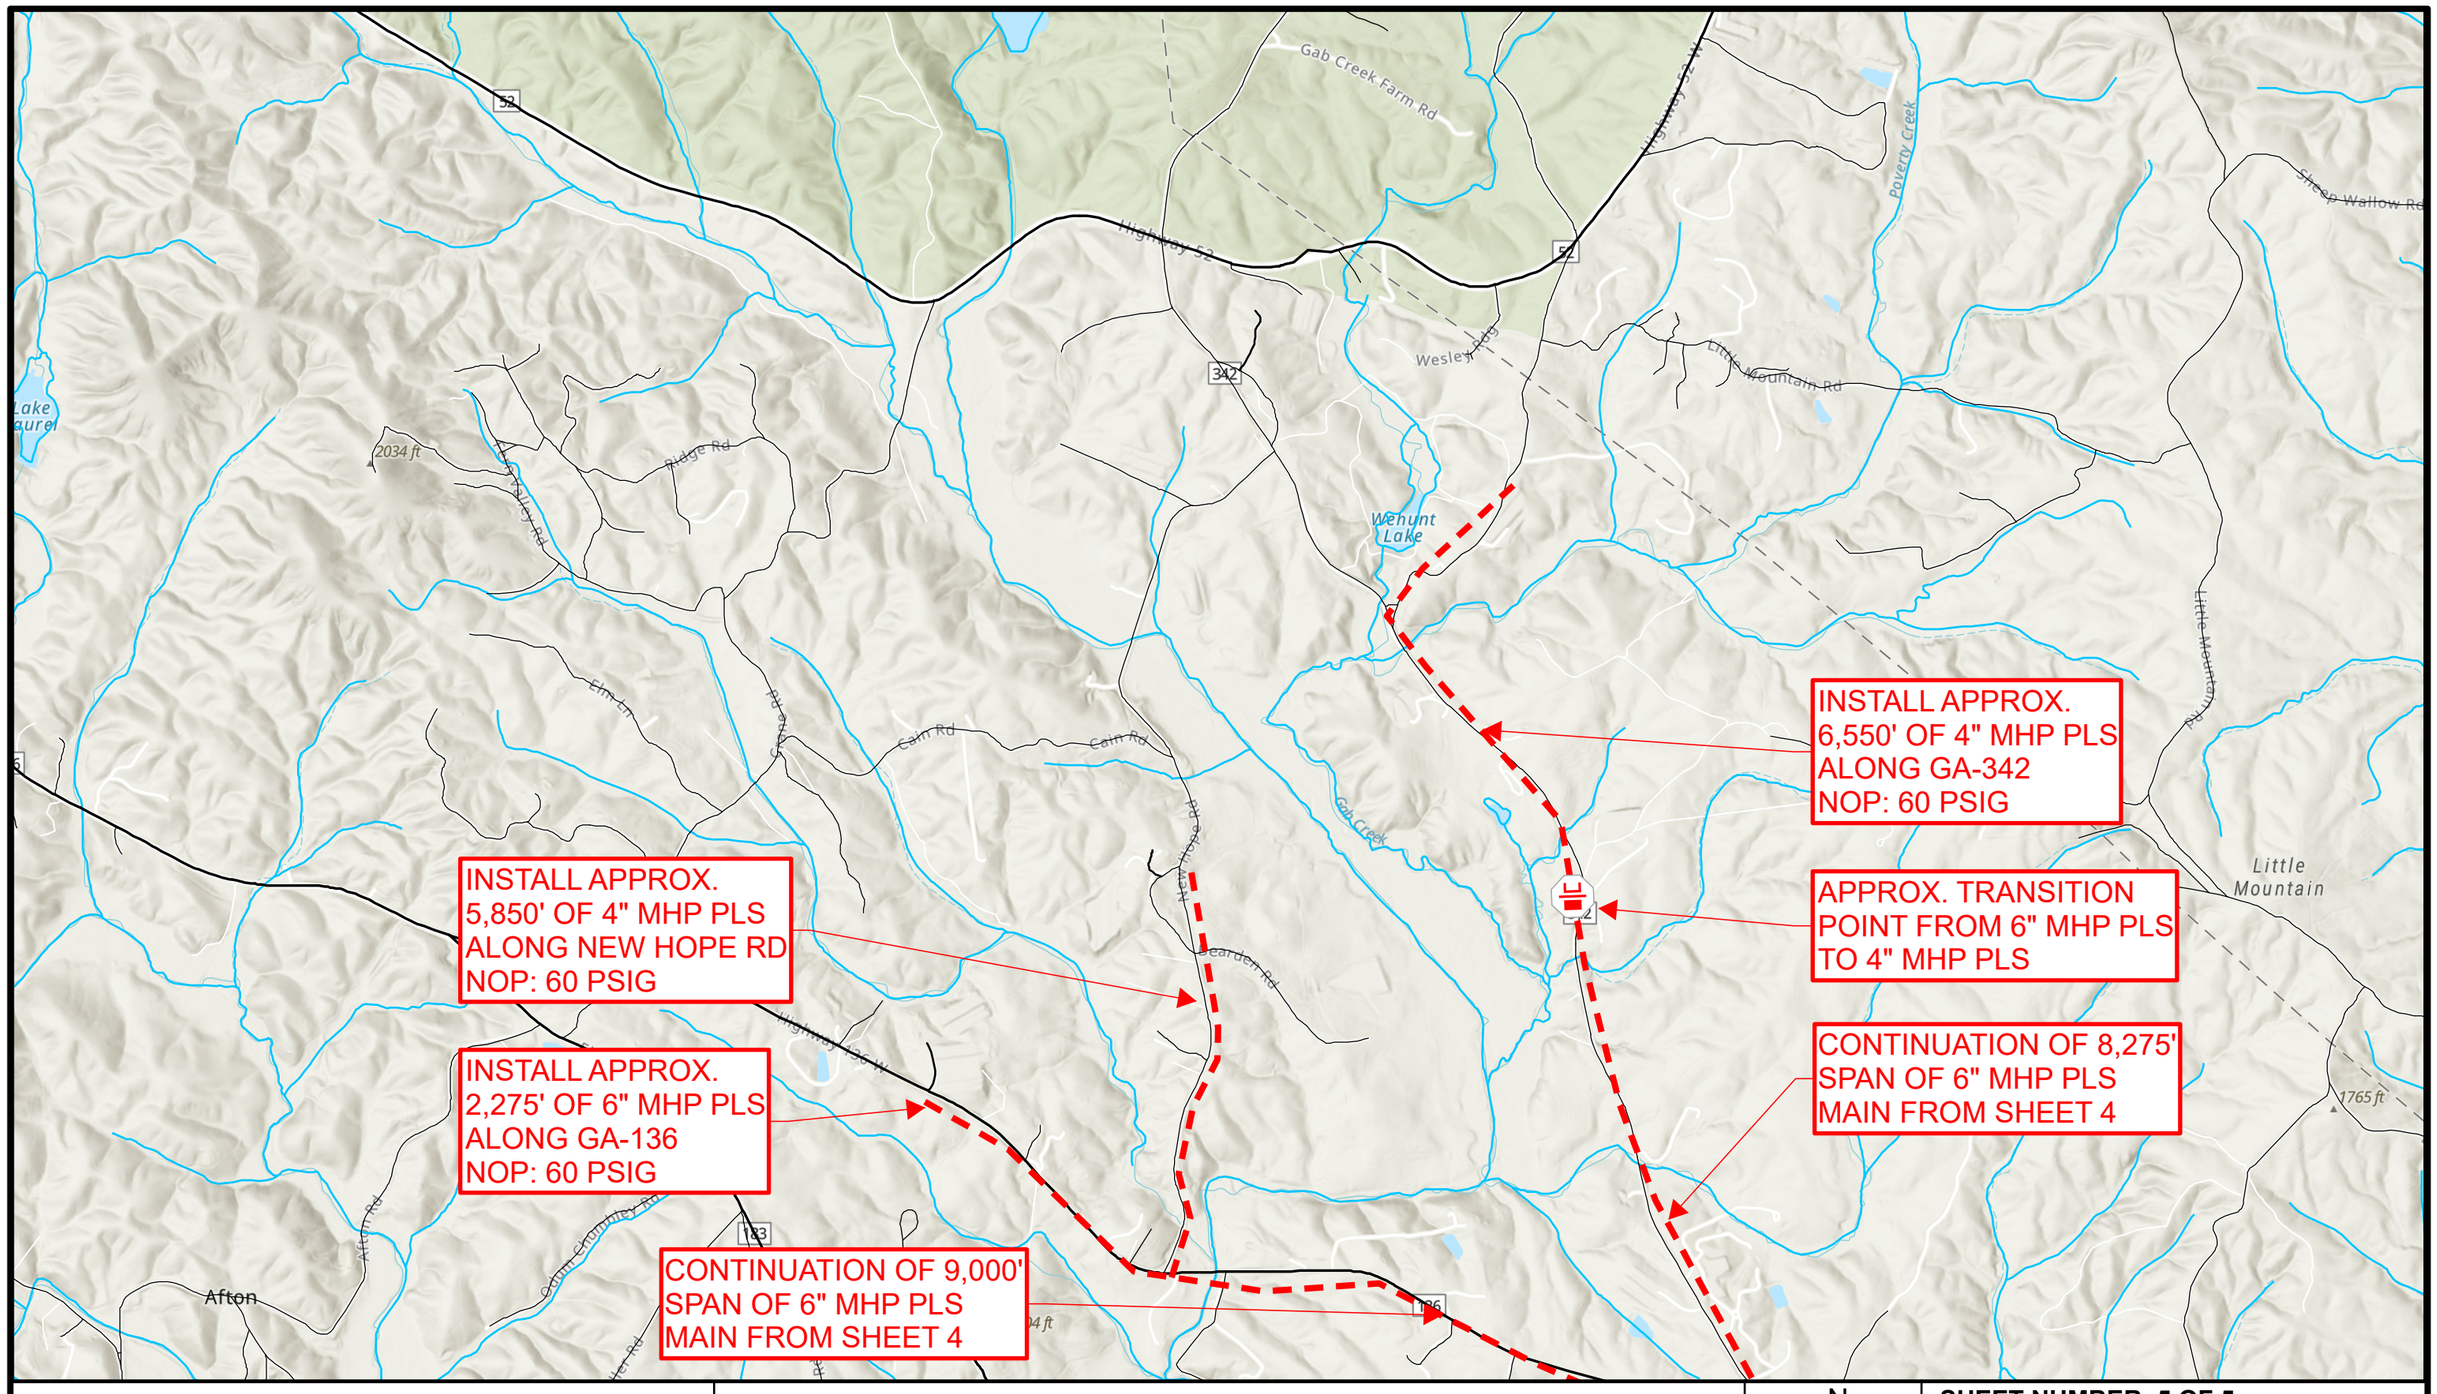
INSTALL APPROX.
6,550' OF 4" MHP PLS
ALONG GA-342
NOP: 60 PSIG
APPROX. TRANSITION
POINT FROM 6" MHP PLS
TO 4" MHP PLS
CONTINUATION OF 8,275'
SPAN OF 6" MHP PLS
MAIN FROM SHEET 4
INSTALL APPROX.
5,850' OF 4" MHP PLS
ALONG NEW HOPE RD
NOP: 60 PSIG
INSTALL APPROX.
2,275' OF 6" MHP PLS
ALONG GA-136
NOP: 60 PSIG
CONTINUATION OF 9,000'
SPAN OF 6" MHP PLS
MAIN FROM SHEET 4
Highway 52
Gab Creek Farm Rd
Poverty Creek
Sheep Wallow Rd
Wesley Rd
Little Mountain Rd
Wehunt Lake
Lake Laurel
2034 ft
Ridge Rd
Elm Ln
Cain Rd
New Hope Rd
Gab Creek
Little Mountain
1765 ft
Pearden Rd
Highway 136 W
Afton Rd
Afton
Atlanta Gas Light
Dawsonville Poultry Farms USF Project
DAWSON COUNTY
CUMMING SERVICE CENTER - 3320
N
W
E
S
SHEET NUMBER: 5 OF 5
Drawn By:
Revision #:
IFC