
MFR 4: Maps of Proposed Corridors - Jackson

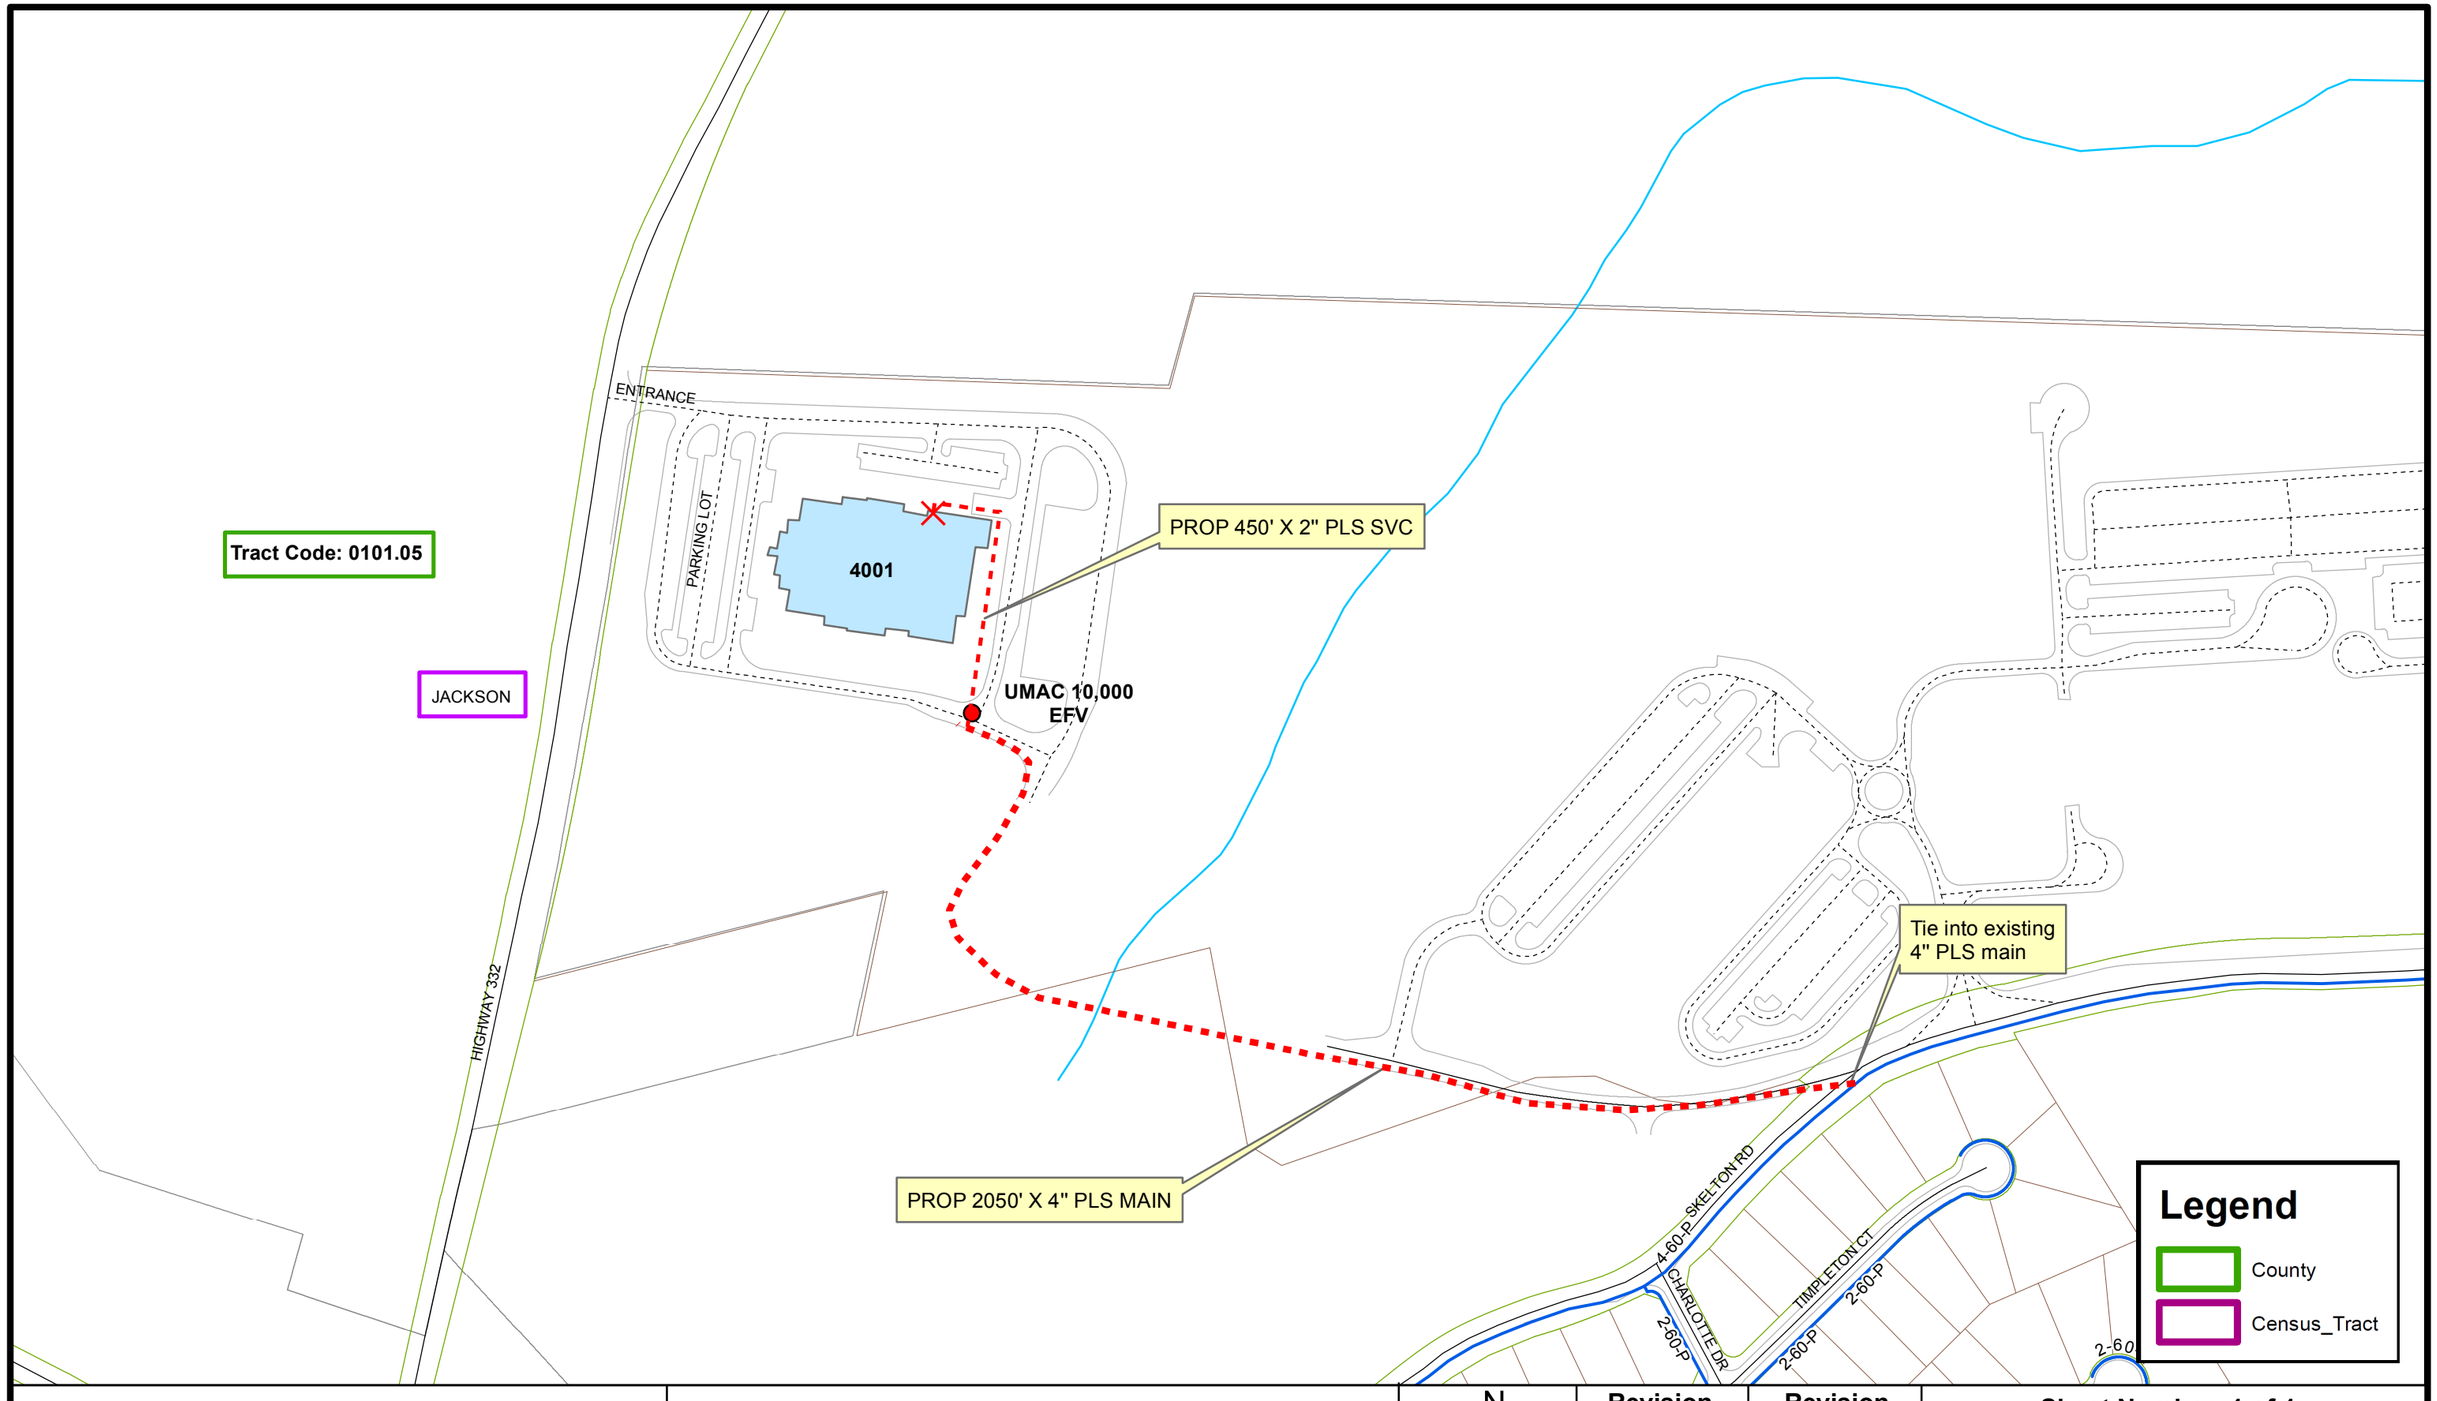

Atlanta Gas Light

**1700 Skelton Rd, Hoschton,
GA 30548, USA
Athens Service Center - 3300**

N W E S

Revision Number	Revision Date

Sheet Number: 1 of 1

Drawn By:	VICTORIA CAWTHON
Checked By:	
Date:	8/21/2023