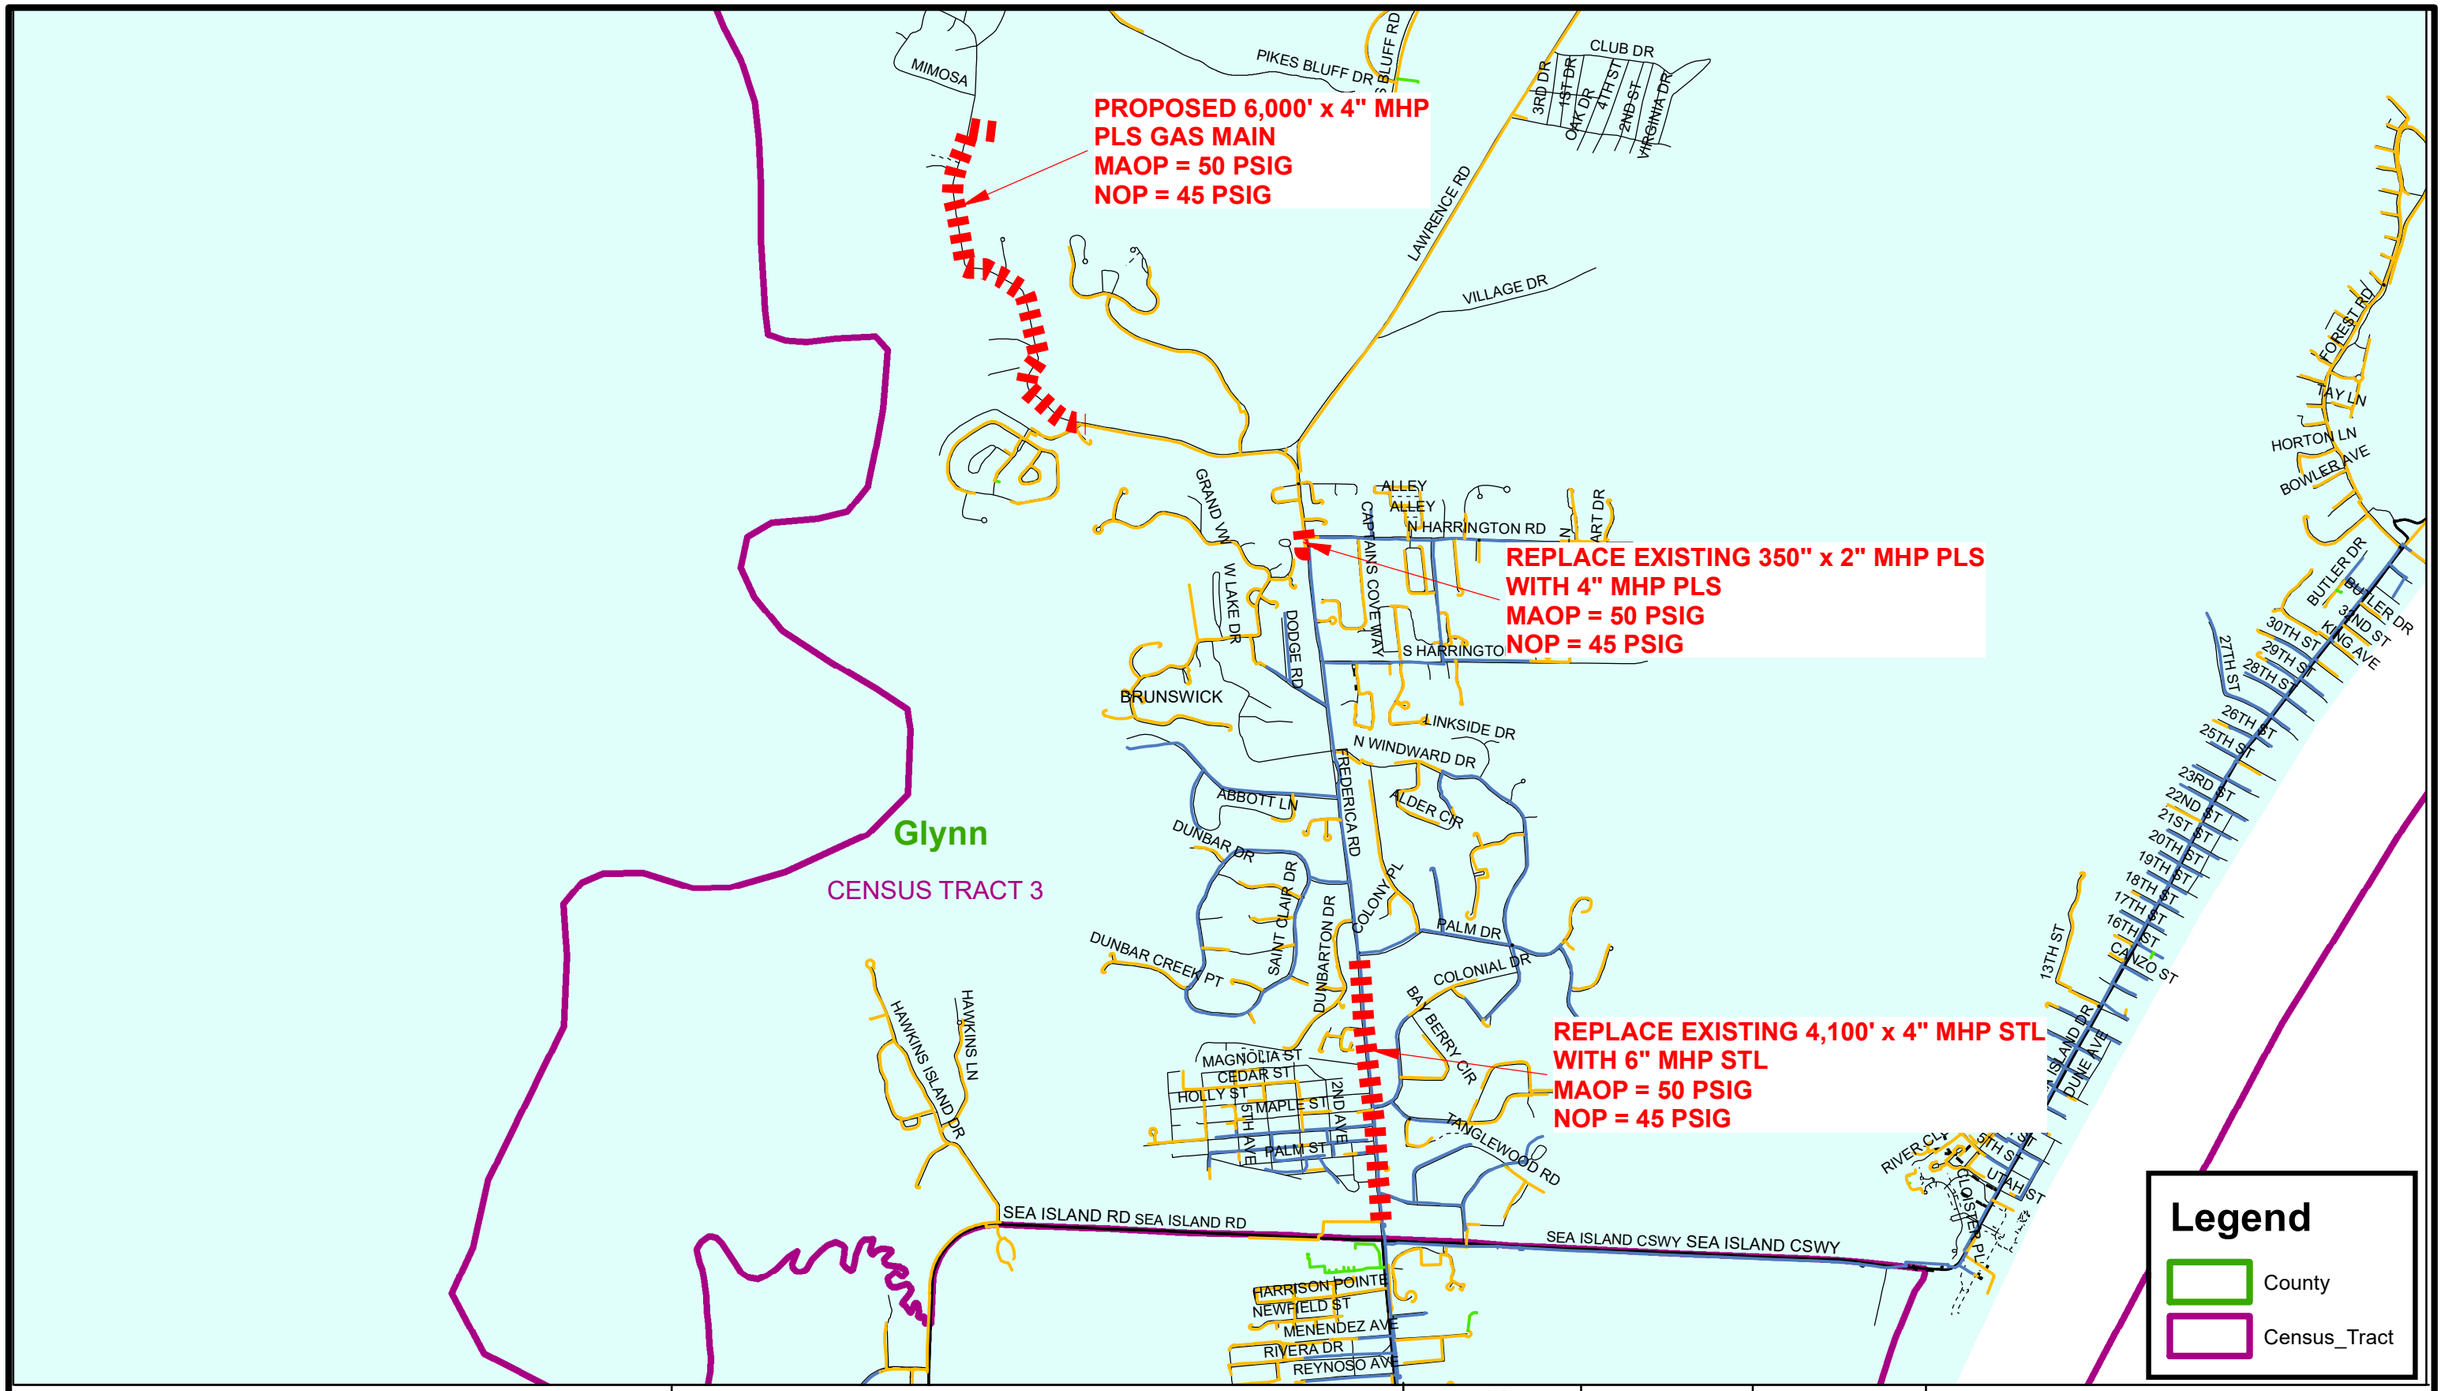


Atlanta Gas Light

WEST POINT PLANTATION - USF

GLYNN COUNTY, GA
BRUNSWICK SERVICE CENTER - 4910

N W E S

Revision Number	Revision Date

Sheet Number: 1 of 1

Drawn By:	
Checked By:	
Date:	