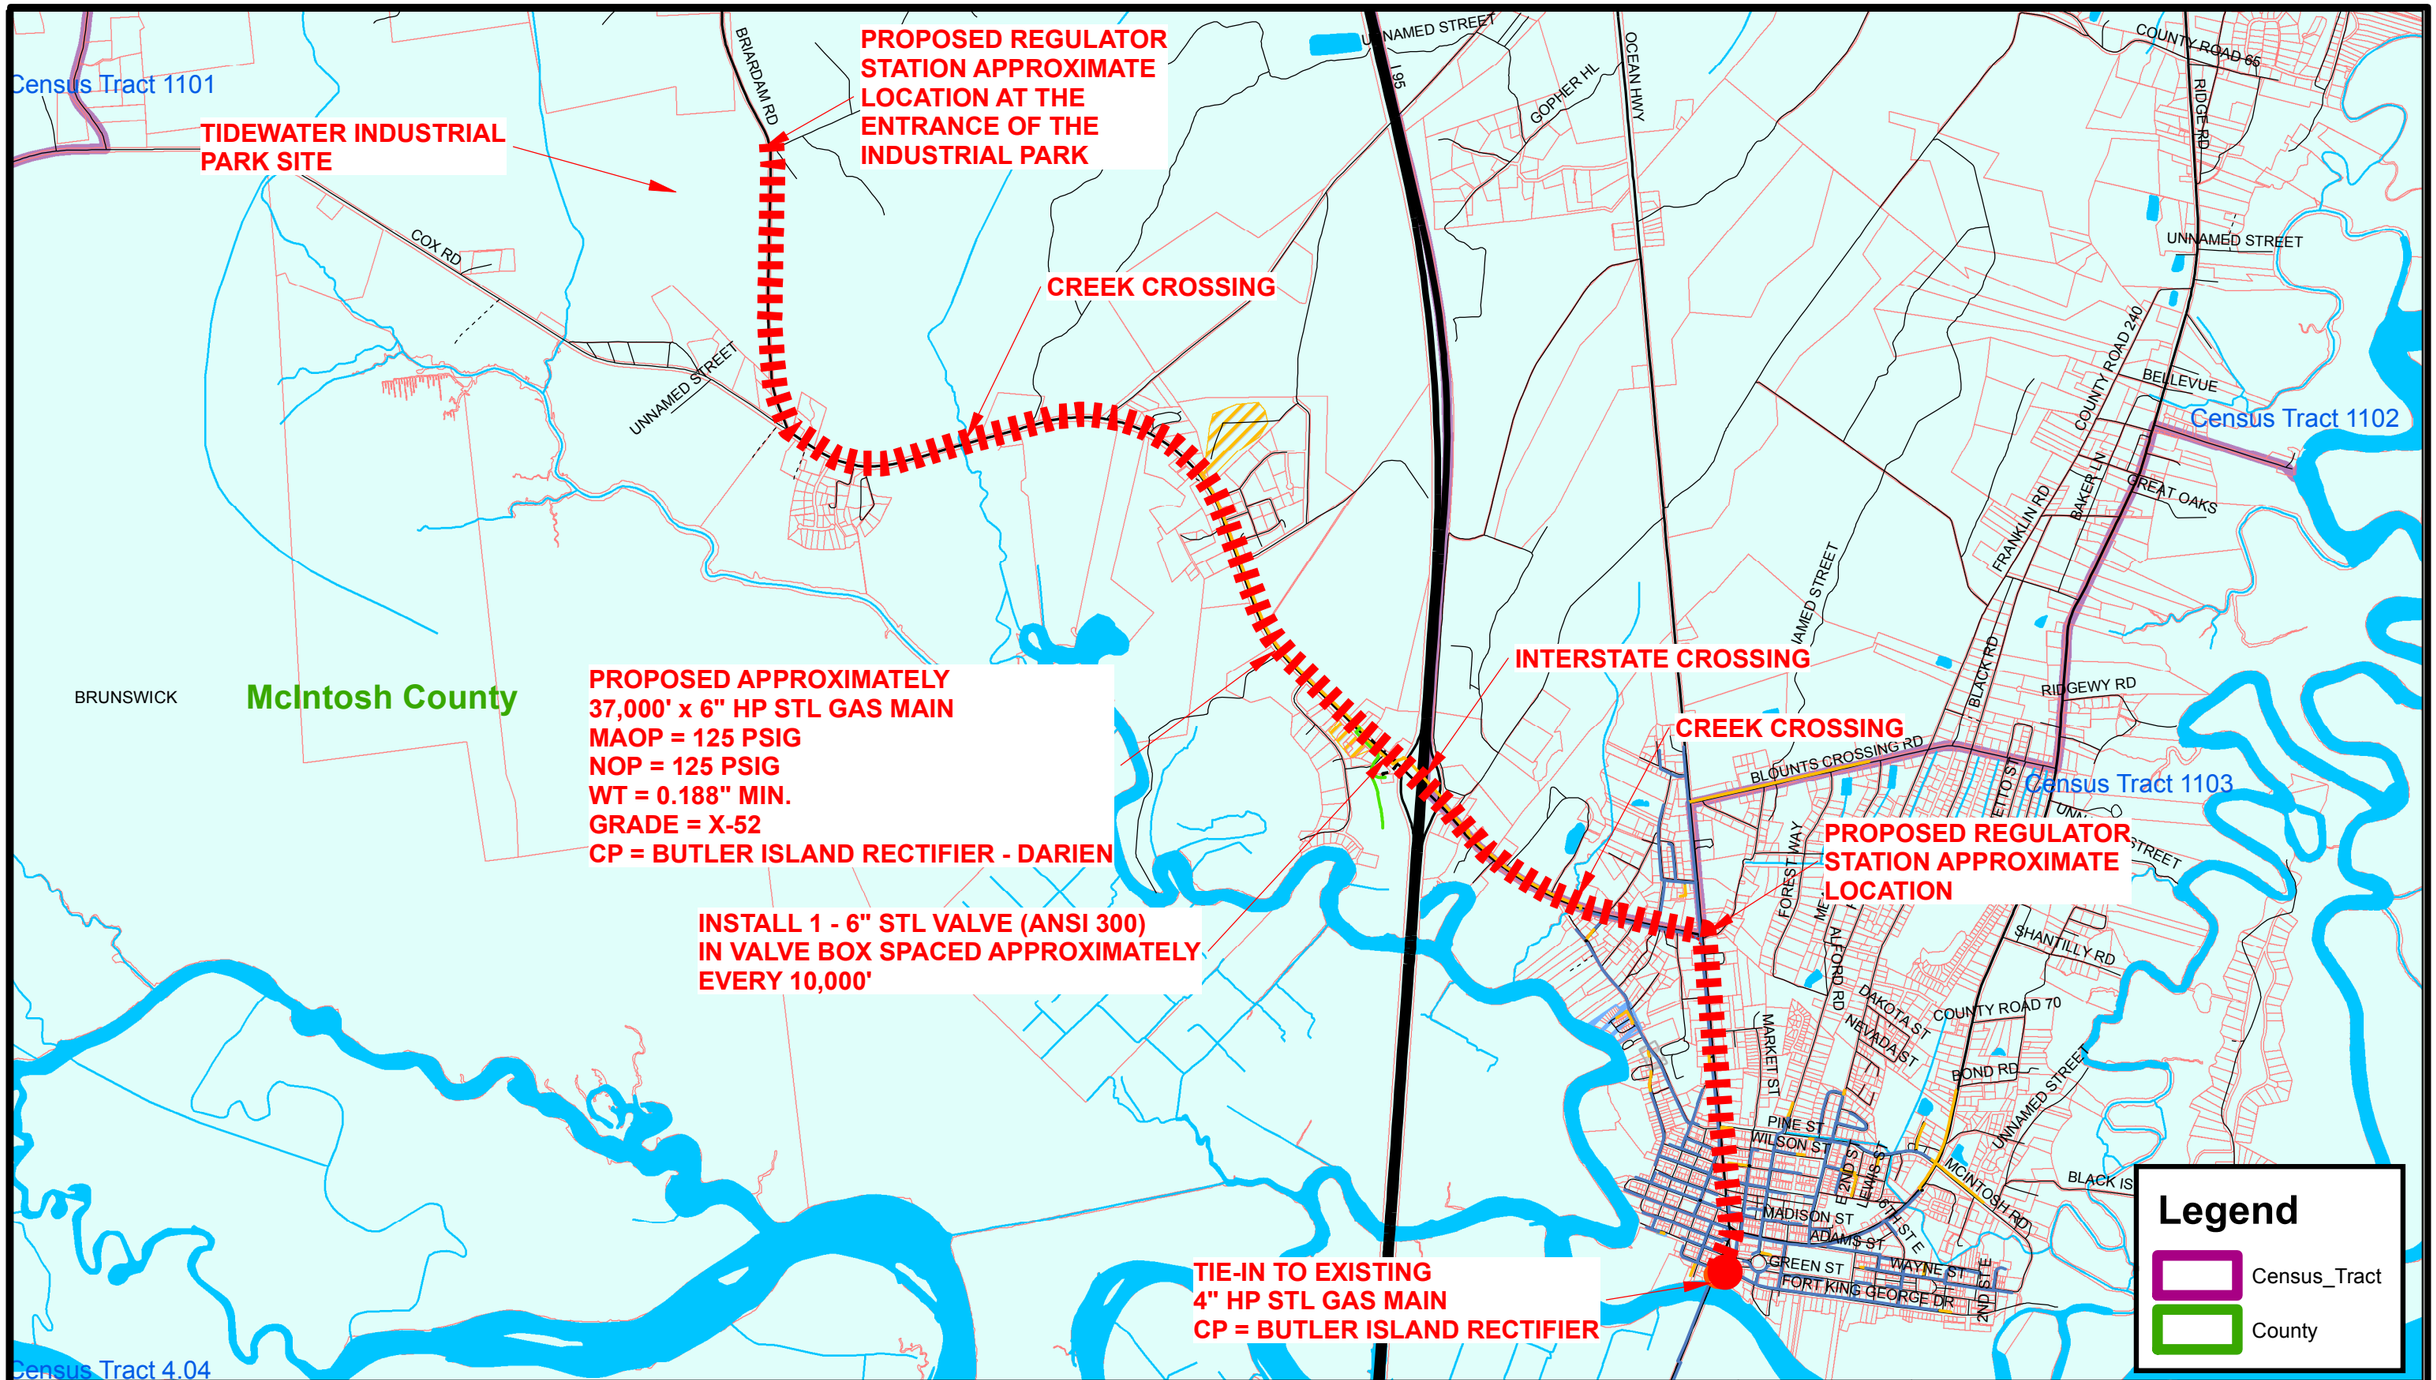


Atlanta Gas Light

TIDEWATER INDUSTRIAL PARK - USF

McINTOSH COUNTY, GA
BRUNSWICK SERVICE CENTER - 4910

N W E S

Revision Number	Revision Date	Sheet Number: 1 of 1	
		Drawn By:	
		Checked By:	
		Date:	