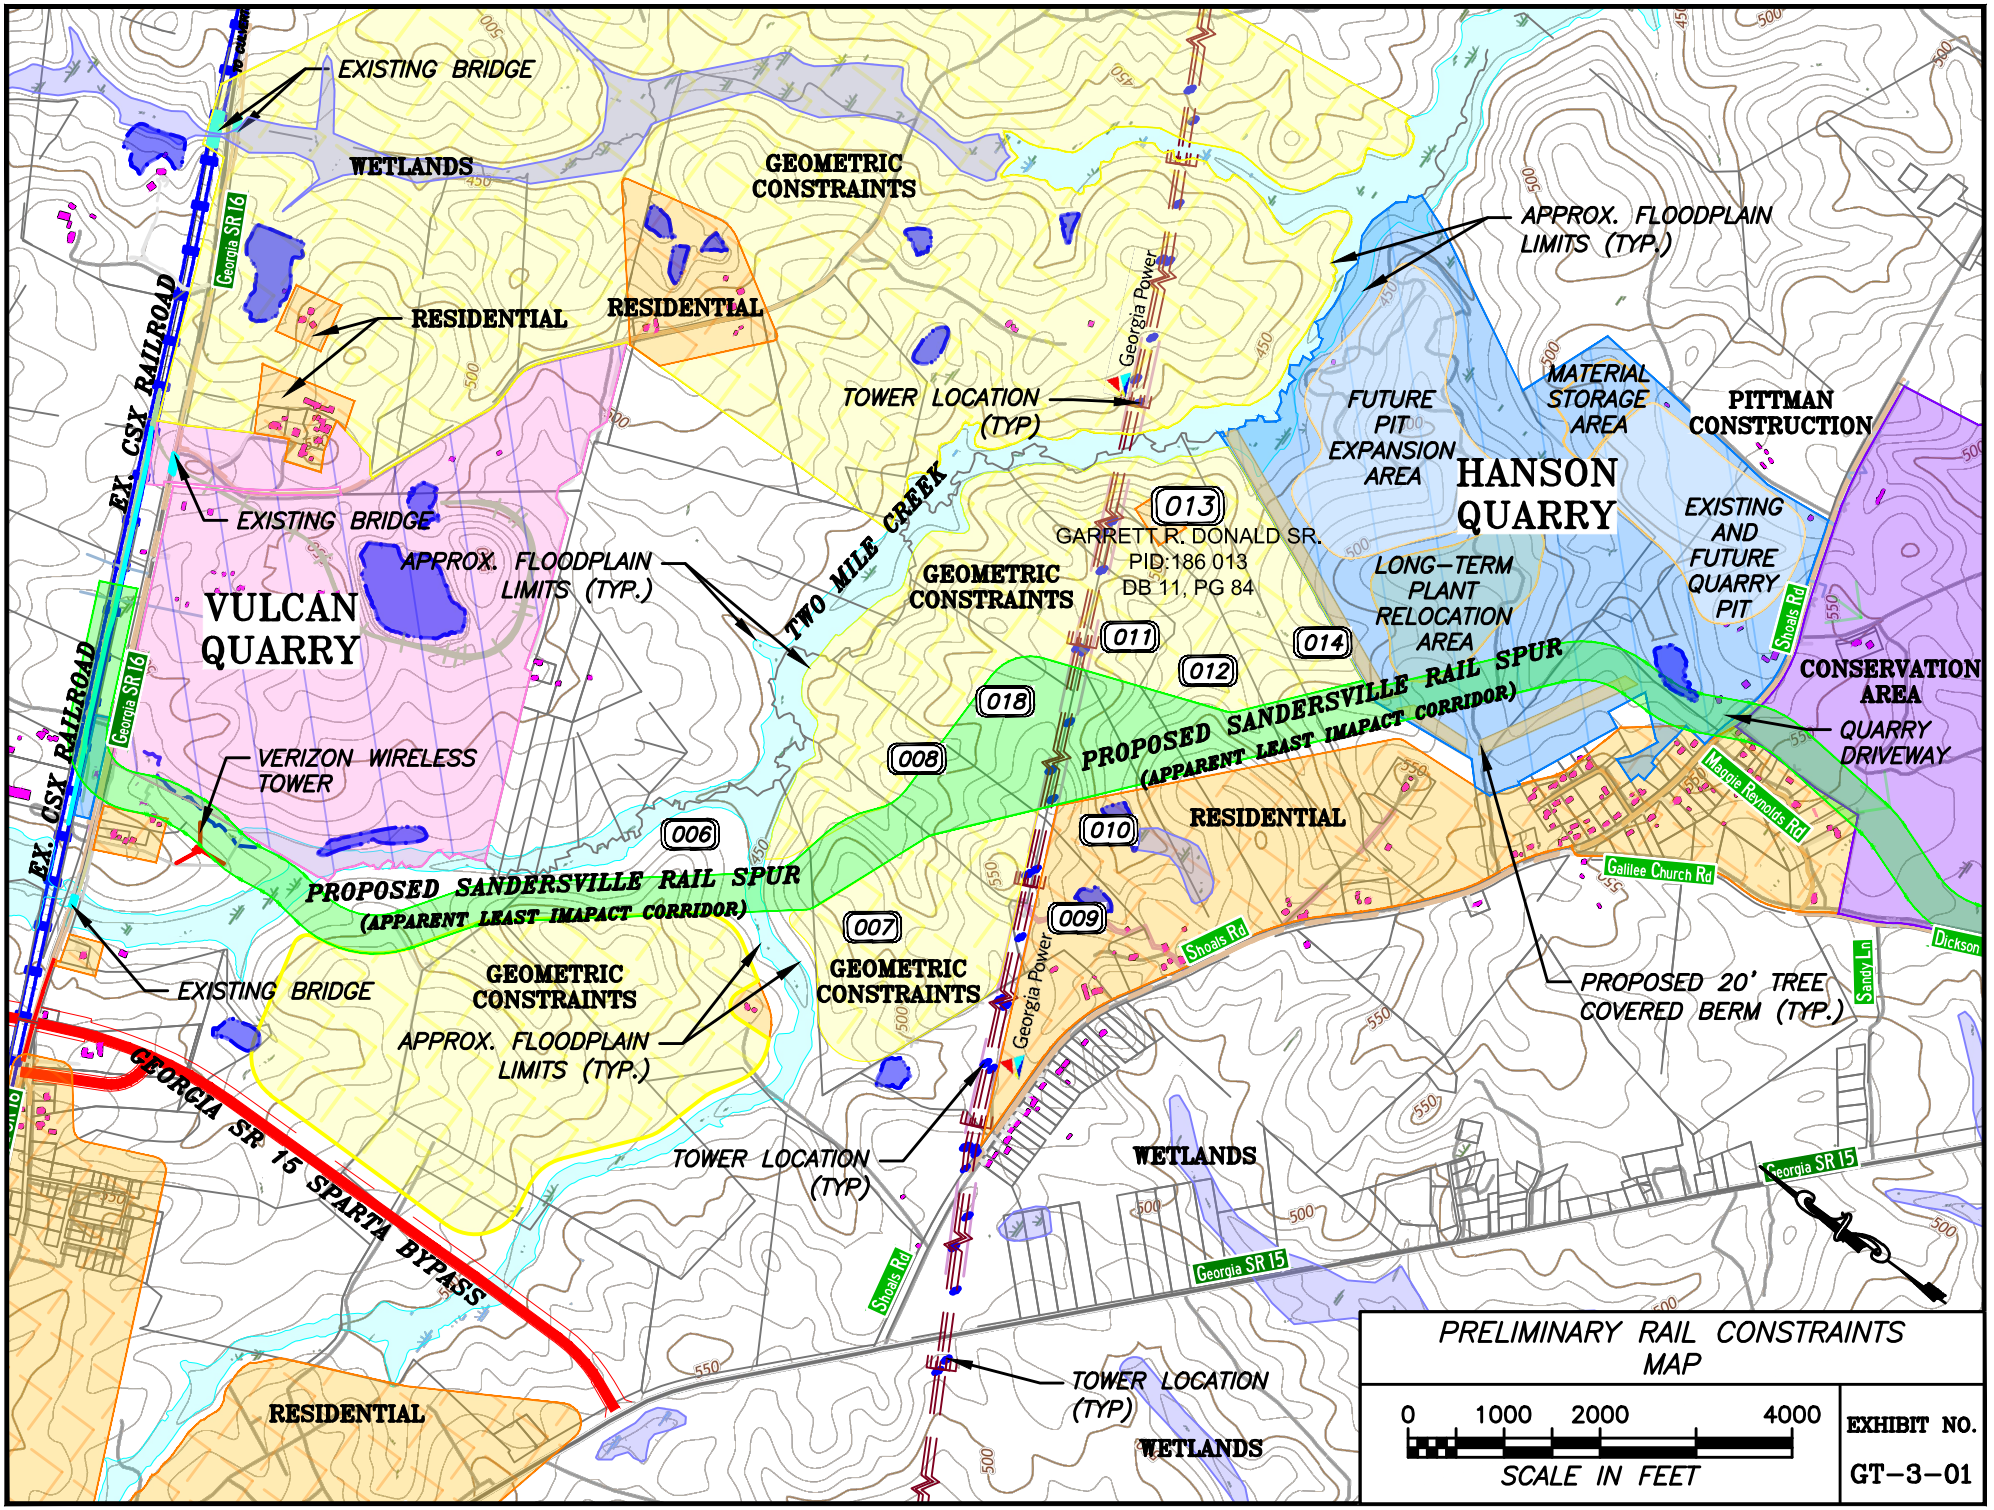

EXISTING BRIDGE
WETLANDS
GEOMETRIC CONSTRAINTS
RESIDENTIAL
RESIDENTIAL
APPROX. FLOODPLAIN LIMITS (TYP.)
EX. CSX RAILROAD
Georgia SR 16
TOWER LOCATION (TYP)
Georgia Power
FUTURE PIT EXPANSION AREA
MATERIAL STORAGE AREA
PITTMAN CONSTRUCTION
HANSON QUARRY
EXISTING AND FUTURE QUARRY PIT
EXISTING BRIDGE
APPROX. FLOODPLAIN LIMITS (TYP.)
VULCAN QUARRY
TWO MILE CREEK
GEOMETRIC CONSTRAINTS
013
GARRETT R. DONALD SR.
PID:186 013
DB 11, PG 84
LONG-TERM PLANT RELOCATION AREA
011
012
014
018
008
PROPOSED SANDERSVILLE RAIL SPUR
(APPARENT LEAST IMAPACT CORRIDOR)
Shoals Rd
CONSERVATION AREA
QUARRY DRIVEWAY
VERIZON WIRELESS TOWER
006
RESIDENTIAL
010
Maggie Reynolds Rd
Galilee Church Rd
PROPOSED SANDERSVILLE RAIL SPUR
(APPARENT LEAST IMAPACT CORRIDOR)
009
007
Shoals Rd
Dickson
Sandy Ln
EXISTING BRIDGE
GEOMETRIC CONSTRAINTS
GEOMETRIC CONSTRAINTS
APPROX. FLOODPLAIN LIMITS (TYP.)
PROPOSED 20' TREE COVERED BERM (TYP.)
GEORGIA SR 15 SPARTA BYPASS
TOWER LOCATION (TYP)
WETLANDS
Georgia SR 15
Shoals Rd
TOWER LOCATION (TYP)
RESIDENTIAL
WETLANDS
PRELIMINARY RAIL CONSTRAINTS MAP
0 1000 2000 4000
SCALE IN FEET
EXHIBIT NO.
GT-3-01