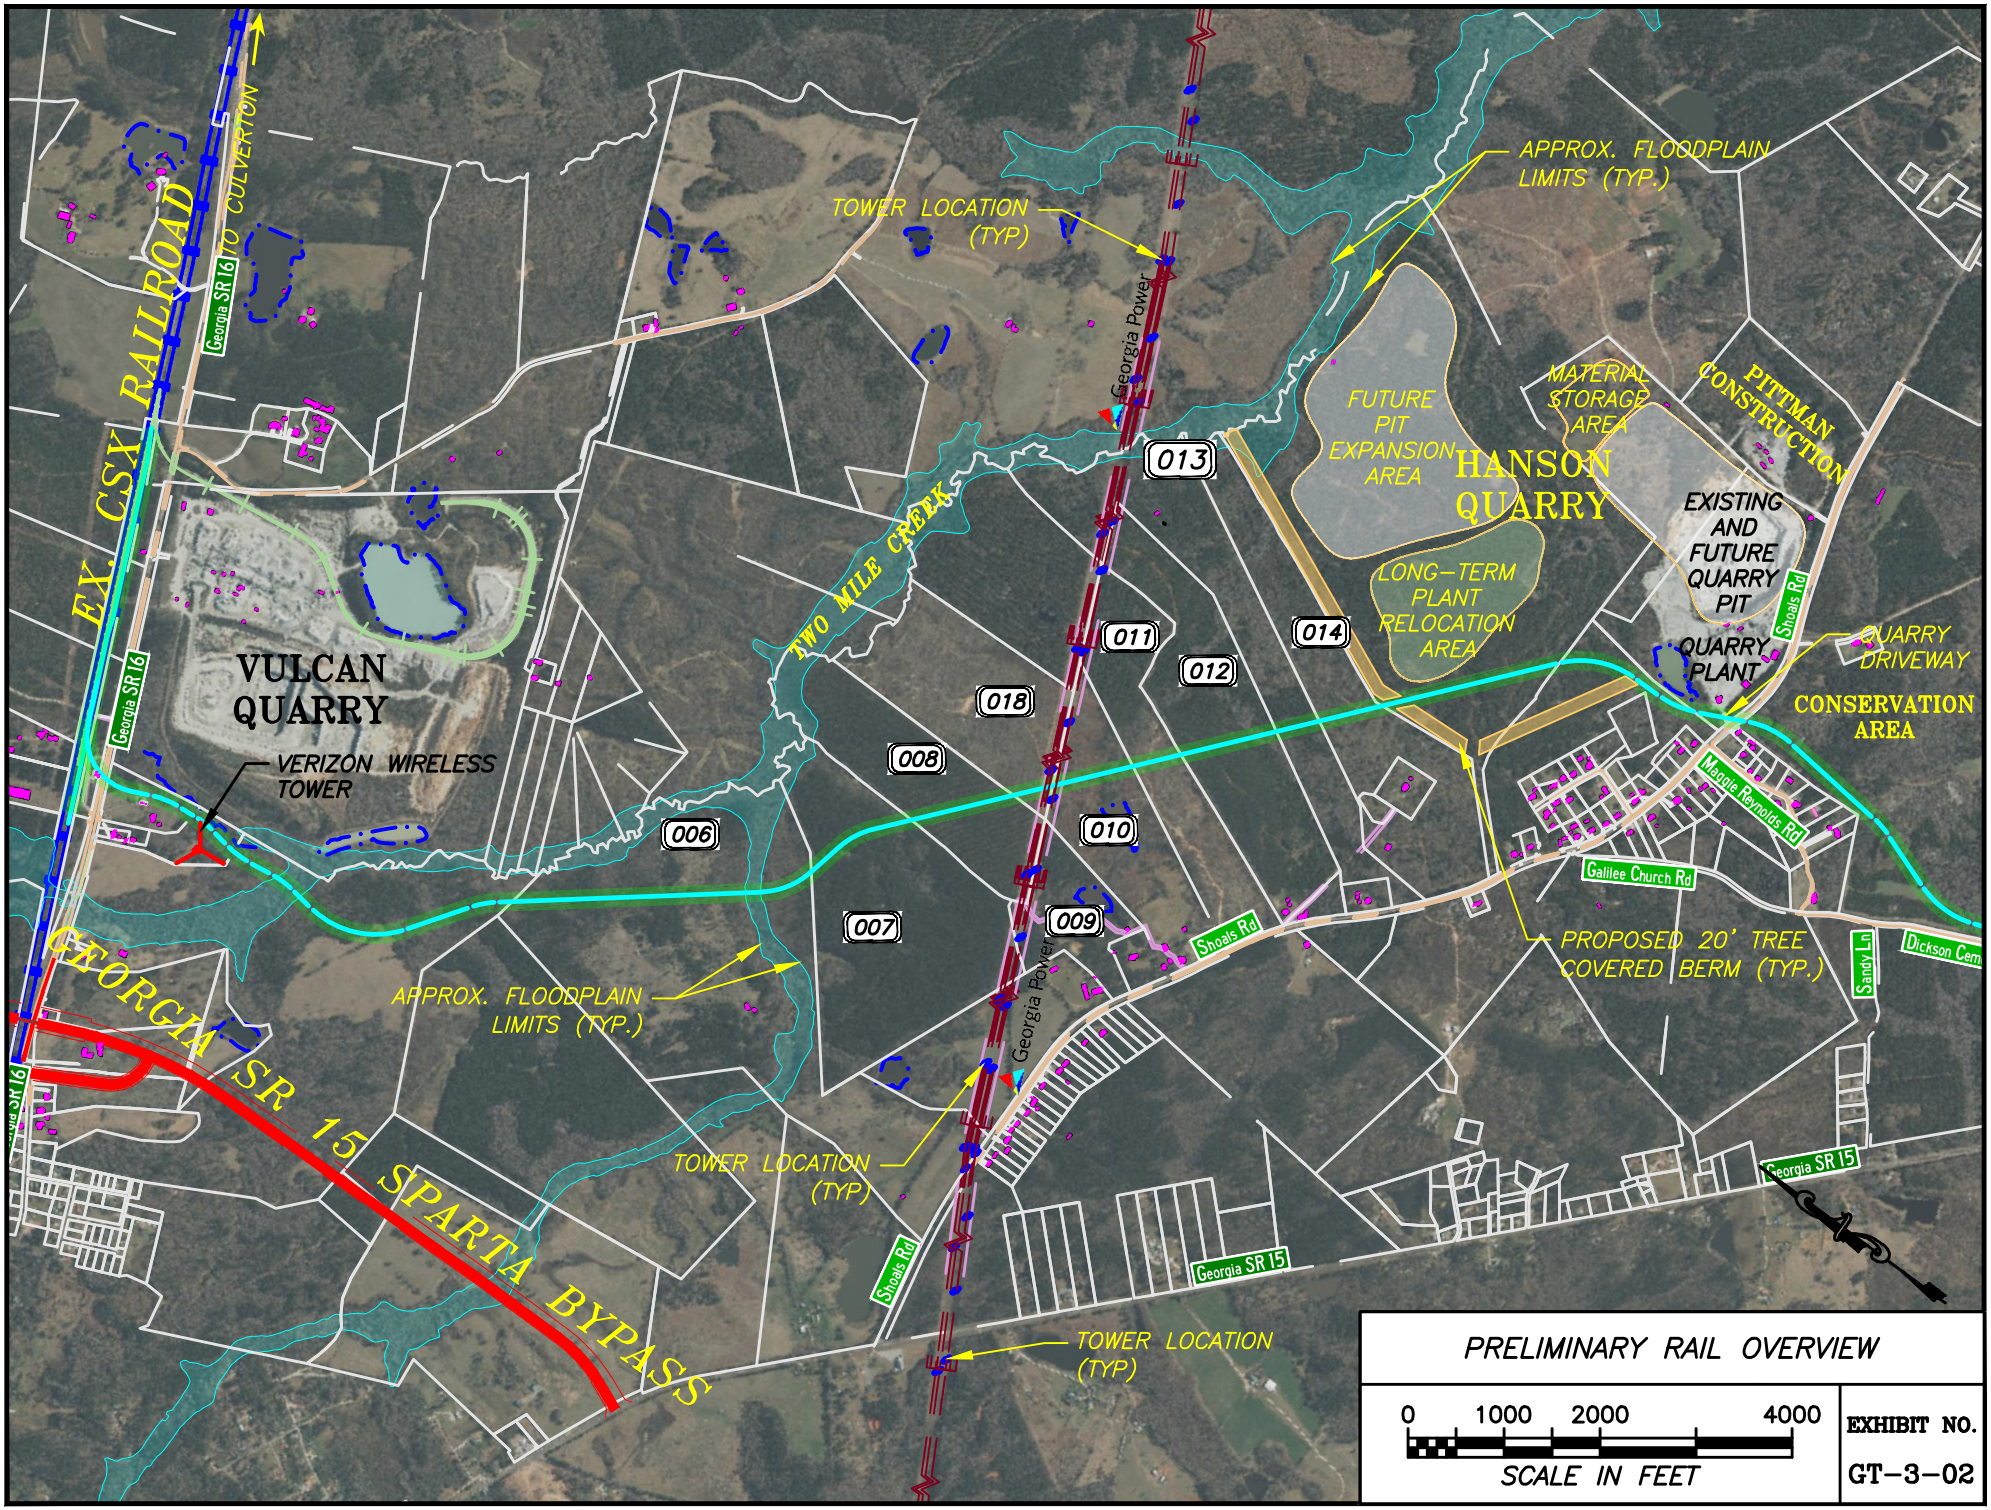

EX. CSX RAILROAD
TO CULVERTON
Georgia SR 16
Georgia SR 16
VULCAN QUARRY
VERIZON WIRELESS TOWER
TWO MILE CREEK
TOWER LOCATION (TYP)
Georgia Power
APPROX. FLOODPLAIN LIMITS (TYP.)
FUTURE PIT EXPANSION AREA
MATERIAL STORAGE AREA
HANSON QUARRY
PITTMAN CONSTRUCTION
EXISTING AND FUTURE QUARRY PIT
LONG-TERM PLANT RELOCATION AREA
QUARRY PLANT
QUARRY DRIVEWAY
CONSERVATION AREA
Shoals Rd
Maggie Reynolds Rd
Galilee Church Rd
Sandy Ln
Dickson Cem
PROPOSED 20' TREE COVERED BERM (TYP.)
013
014
011
012
018
008
010
006
007
009
GEORGIA SR 15 SPARTA BYPASS
APPROX. FLOODPLAIN LIMITS (TYP.)
TOWER LOCATION (TYP)
Georgia Power
Shoals Rd
Georgia SR 15
TOWER LOCATION (TYP)
Georgia SR 15
PRELIMINARY RAIL OVERVIEW
0 1000 2000 4000
SCALE IN FEET
EXHIBIT NO.
GT-3-02