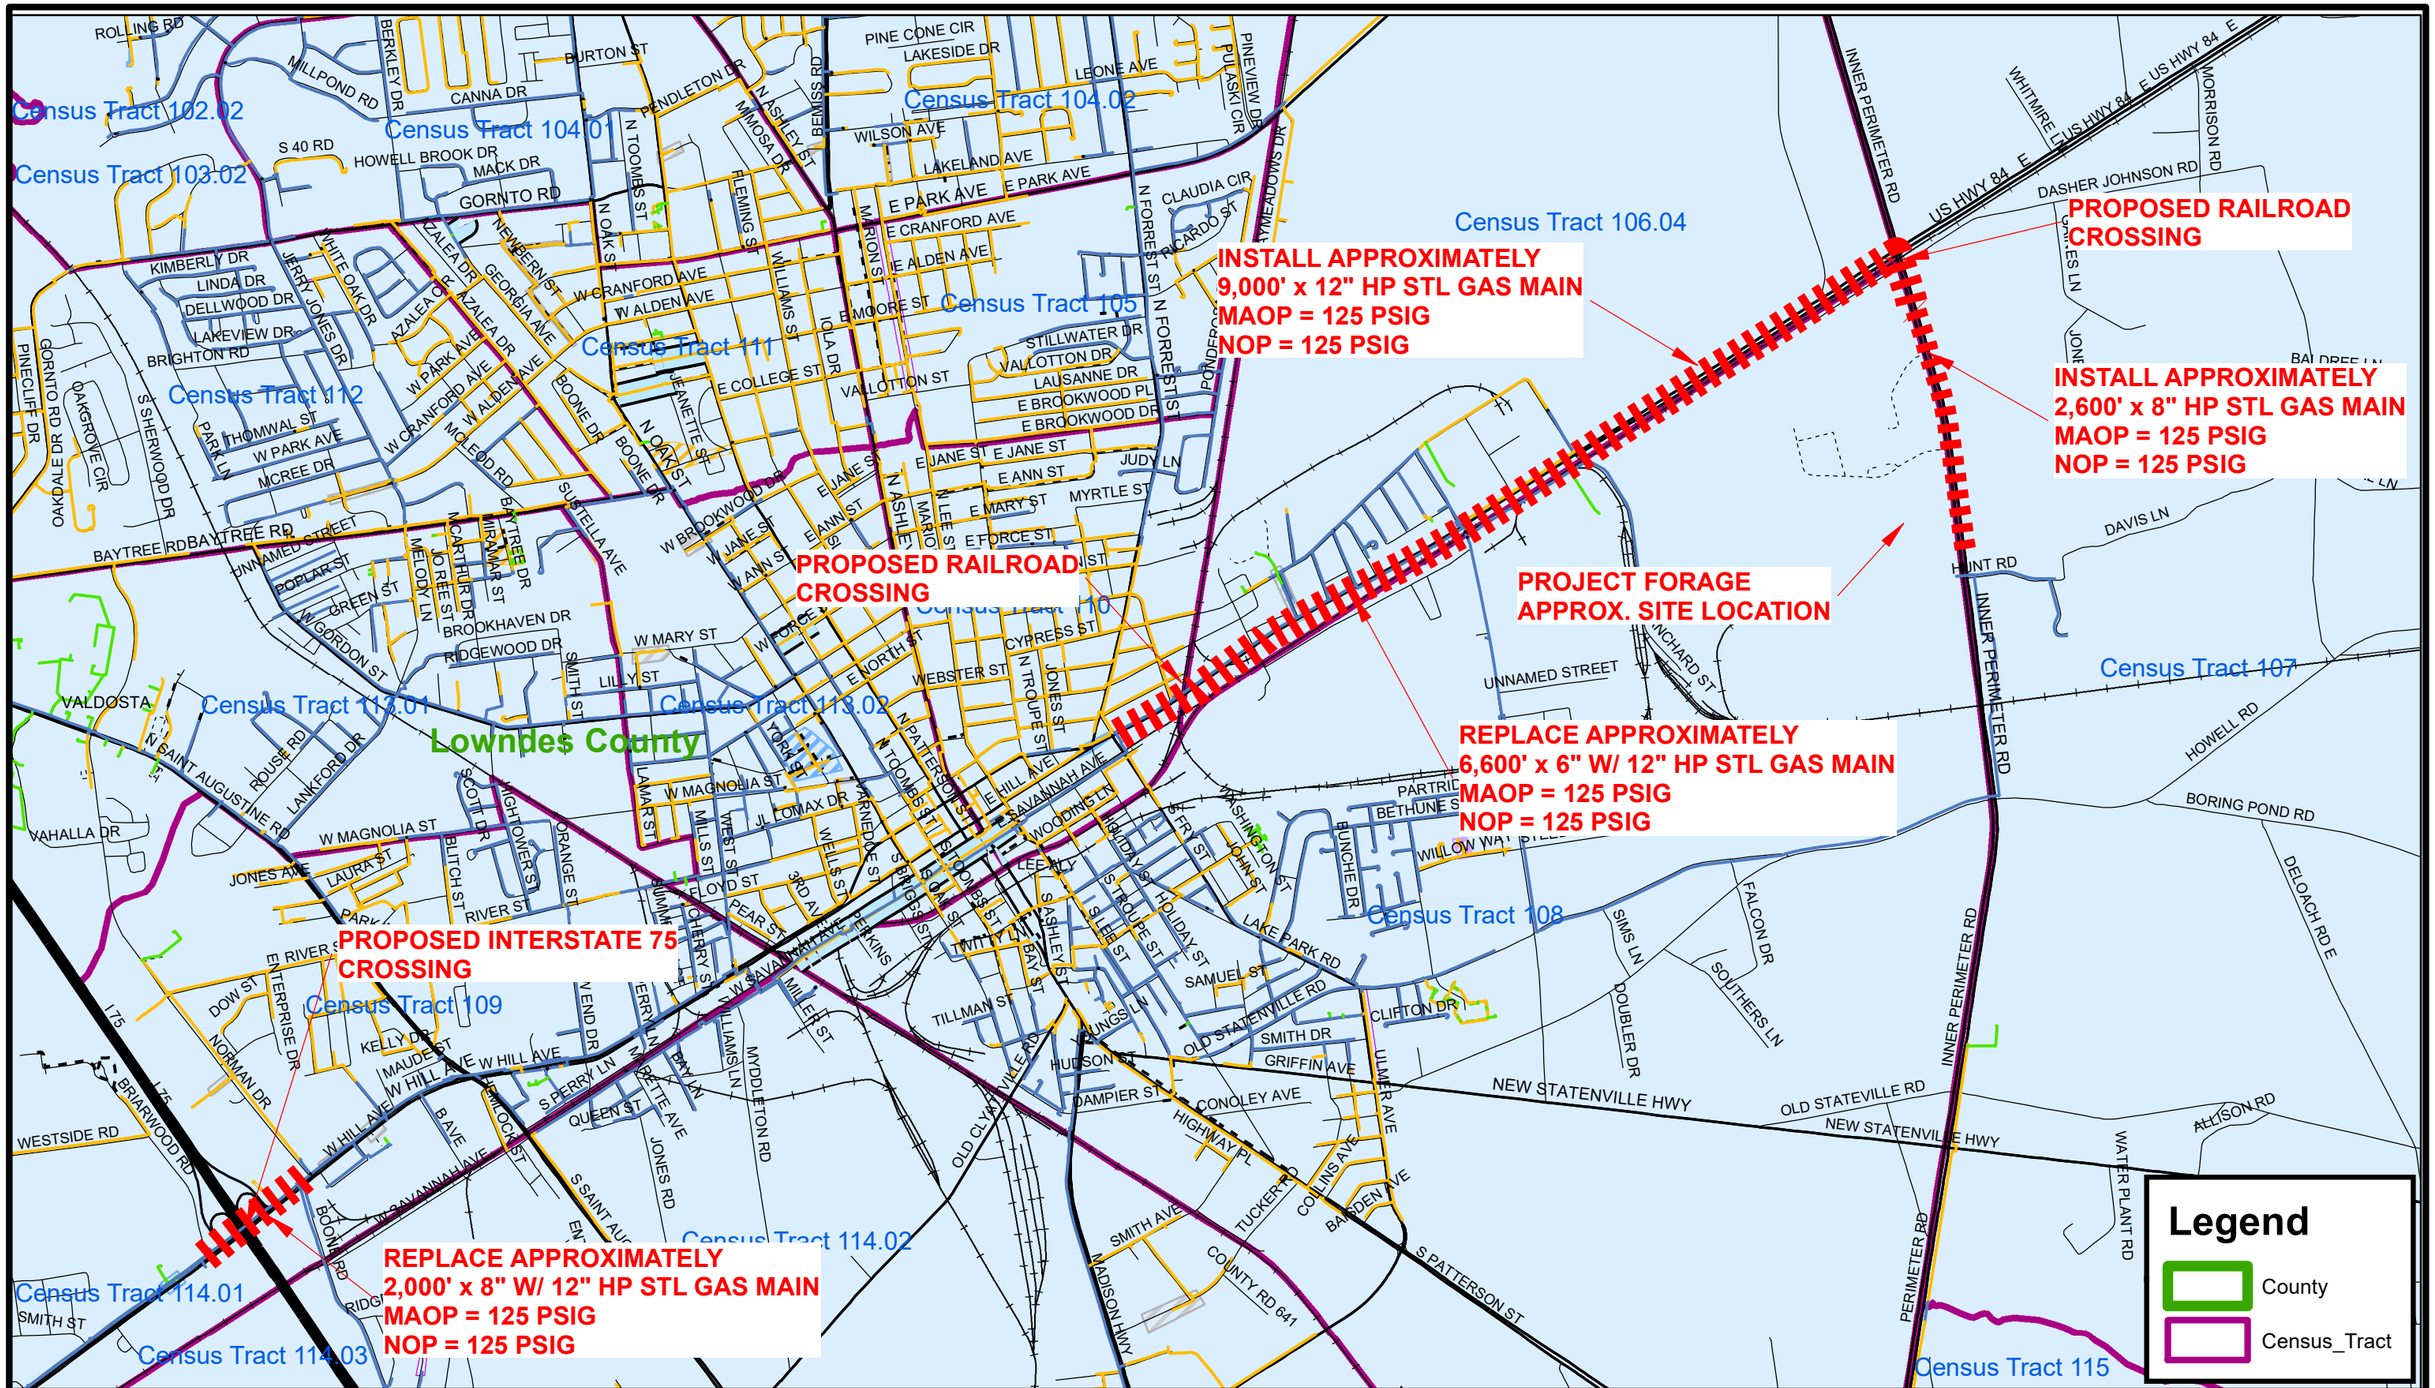


Atlanta Gas Light

PROJECT FORAGE

LOWNDES COUNTY, GA
VALDOSTA SERVICE CENTER - 4930

N W E S

Revision Number	Revision Date

Sheet Number: 1 of 1

Drawn By:	
Checked By:	
Date:	