Hall County

0014.04

Legend

- County
- Census_Tract

RG1 - 100' X 1.25" PLS SVC W/ EFV
RG2 - 210' X 1.25" PLS SVC W/ EFV
RG3 - 280' X 1.25" PLS SVC W/ EFV
RG4 - 225' X 1.25" PLS SVC W/ EFV
RG5 - 225" X 1.25" PLS SVC W/ EFV
RG6 - 100' X 1.25" PLS SVC W/ EFV

RG 6
RG 5
RG 4
RG 3
RG 2
RG 1

PROP 1,995' X 4" PLS MAIN

SHEET 2

4100 FALCON PKWY
4059 FALCON PKWY
4050 PAULINE DR
4121 FALCON PKWY
4153 FALCON PKWY
4200 FALCON PKWY
4187 FALCON PKWY
4216 MARTIN RD
4207 MARTIN RD
4263 MARTIN RD
4267 MARTIN RD
4344 FALCON CREST DR
4348 FALCON CREST DR
4271 MARTIN RD
4356 FALCON CREST DR
1000 OVERBROOK DR

HOTEL
WAREHOUSE
RAMP
I 985
HF REED INDUSTRIAL PKWY
FALCON PKWY
Martin Rd.
ENTRANCE
DRIVEWAY
PARKING LOT
UNKNOWN 1290703
UNKNOWN 1290706
UNKNOWN 1290691

Atlanta Gas Light


5990 HF REED INDUSTRIAL PKWY
FLOWERY BRANCH GA, 30542 (HALL COUNTY)

BCA#: 325941 PWR#: 2926189

N W E S

SHEET NUMBER: 1 OF 2

Drawn By:	Galo Arias		
Revision #:	REV 1	IFC	☐

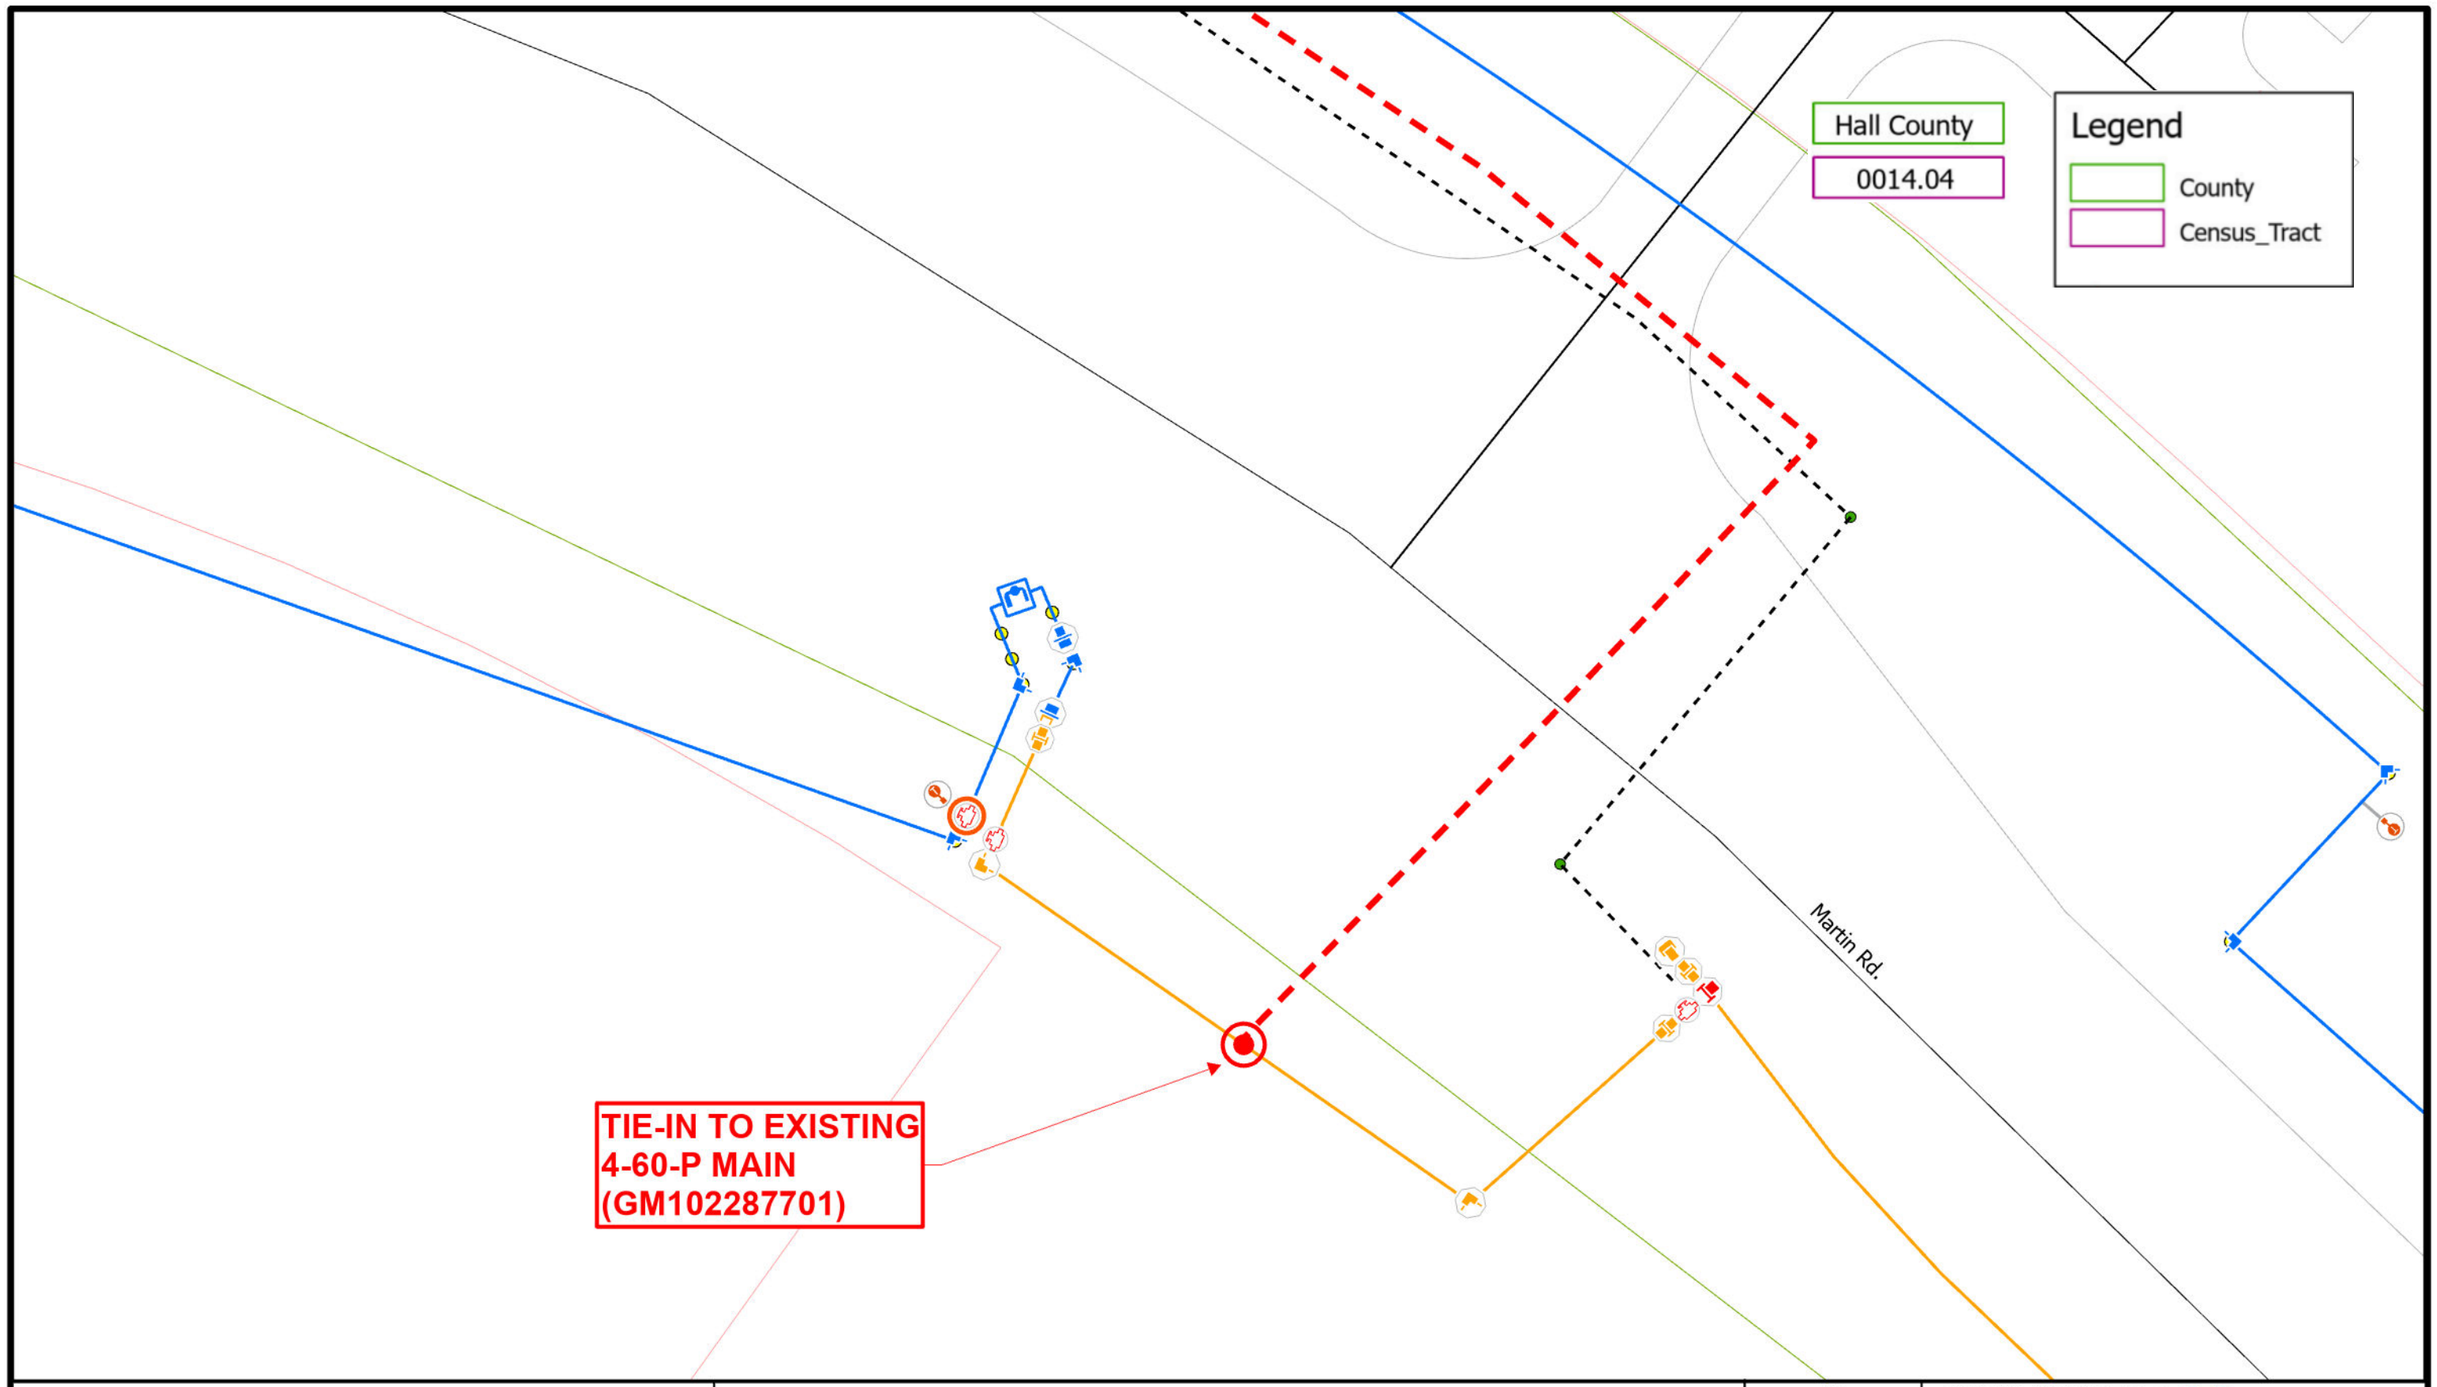

Atlanta Gas Light

5990 HF REED INDUSTRIAL PKWY
FLOWERY BRANCH GA, 30542 (HALL COUNTY)

BCA#: 325941 **PWR#: 2926189**

N
W E
S

SHEET NUMBER: 2 OF 2

Drawn By:	Galo Arias		
Revision #:	REV 1	IFC	☐