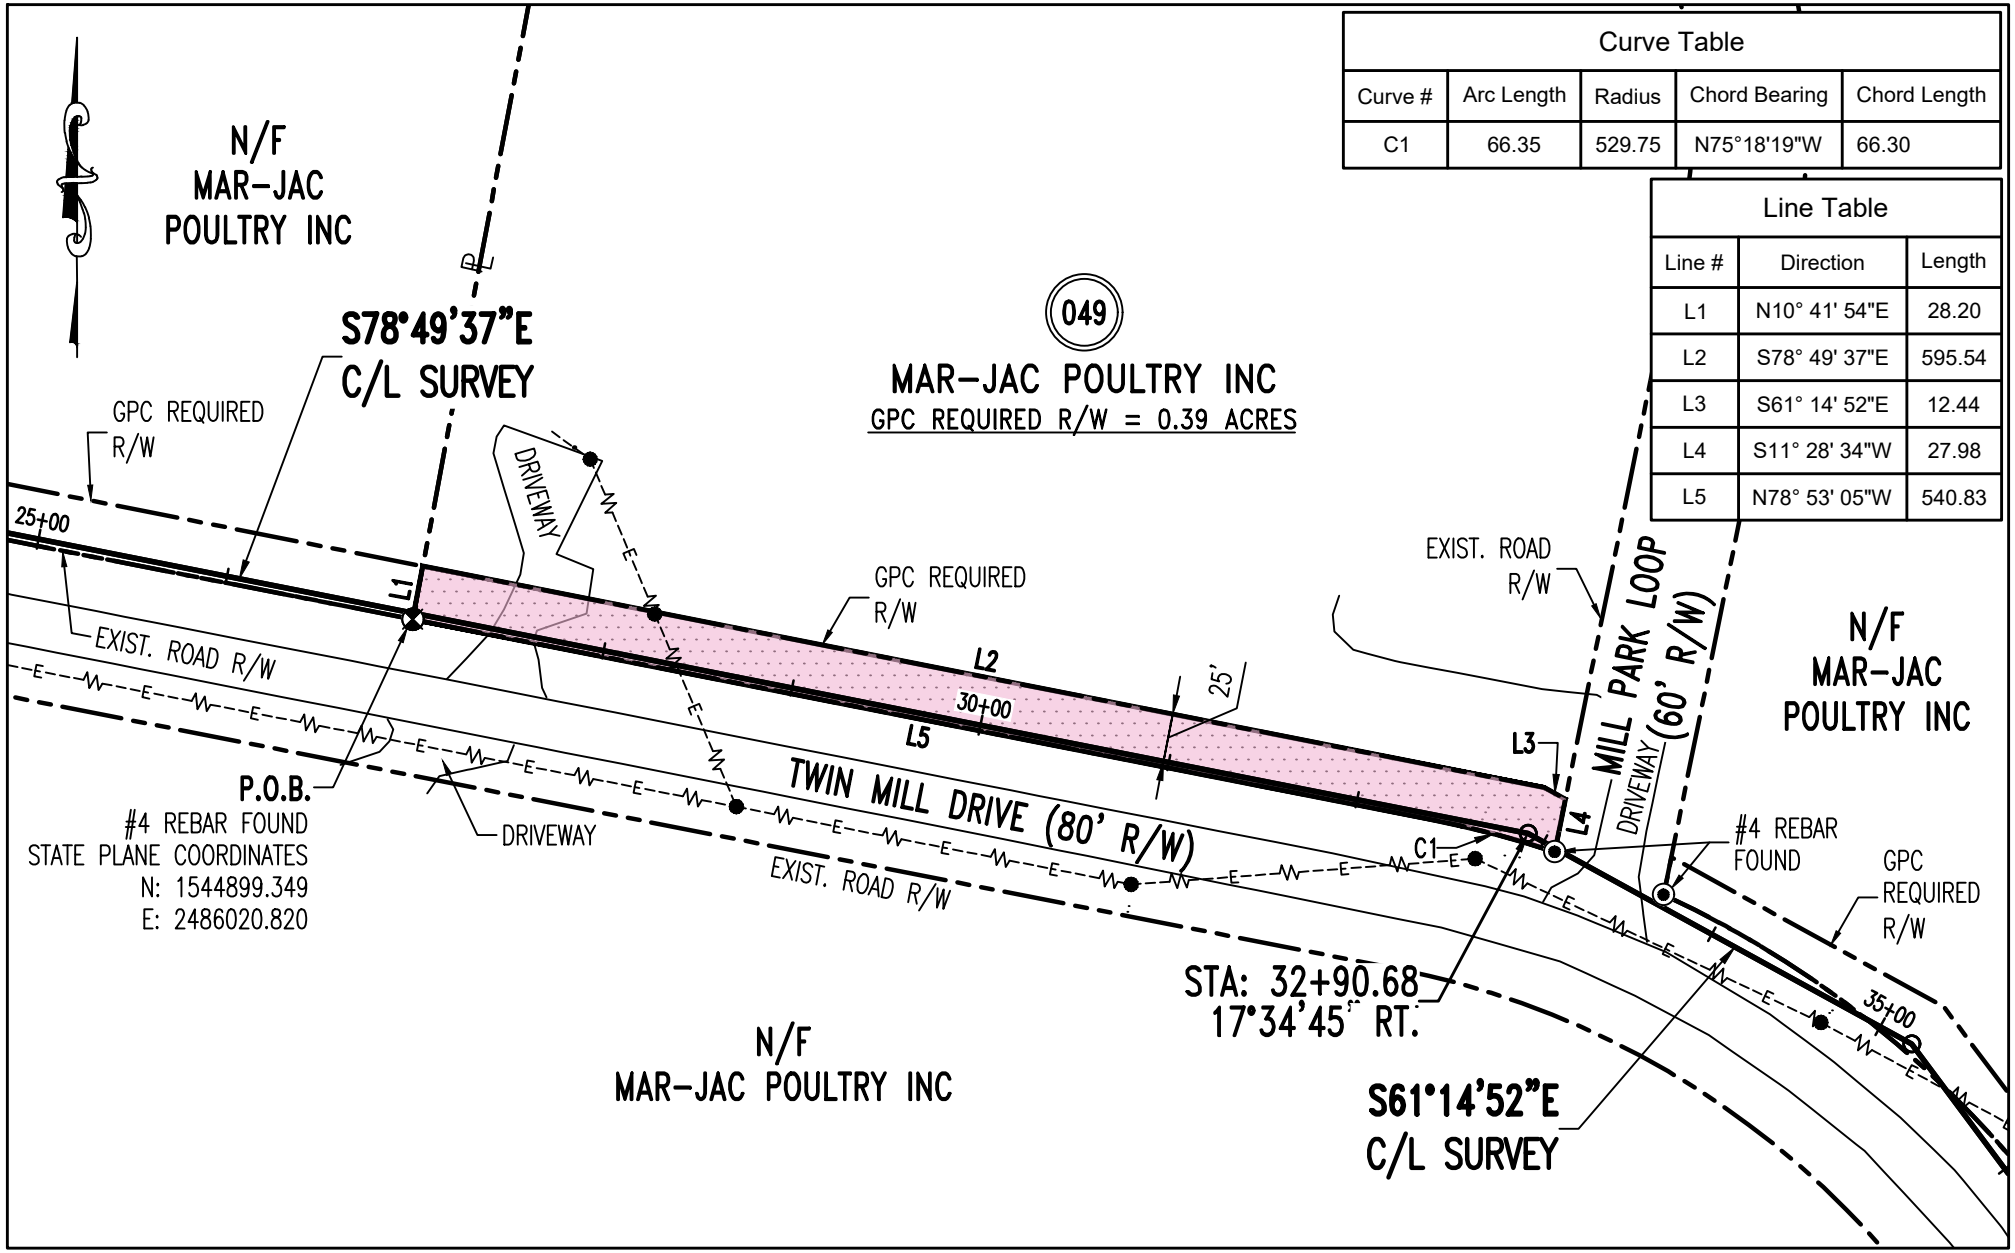


Curve Table				
Curve #	Arc Length	Radius	Chord Bearing	Chord Length
C1	66.35	529.75	N75°18'19"W	66.30

Line Table		
Line #	Direction	Length
L1	N10° 41' 54"E	28.20
L2	S78° 49' 37"E	595.54
L3	S61° 14' 52"E	12.44
L4	S11° 28' 34"W	27.98
L5	N78° 53' 05"W	540.83

REFERENCE: P507-44

GEORGIA POWER COMPANY - LAND ENGINEERING

COORDINATE DATUM: NAD83(2011), GEORGIA STATE PLANE WEST ZONE

SYMBOL LEGEND

- IRON PIN SET
- IRON PIN FOUND
- ROW MARKER
- GPC R/W MONUMENT
- QUITCLAIMED R/W
- EXISTING POLE
- POINT OF BEGINNING (POB)
- POC= POINT OF COMMENCEMENT
- GPC REQUIRED R/W
- GPC EXISTING R/W

PARCEL No. 049

GRAVELLY CREEK – MIDWAY 115 kV T/L

CROSSING THE PROPERTY OF

MAR-JAC POULTRY INC

G.M.D. 465, CITY OF MAYSVILLE, JACKSON COUNTY, GEORGIA

DATE:	8/16/2024
SCALE:	1" = 100'
DRAWN BY:	TA/BF

EXHIBIT A

SHT 01 OF 01