N
W E
S

BCA#: 335741/333868 PWR#: 2958558/2951707

2650 OLD STATE HWY 113, TAYLORSVILLE, GA 30178


Rome Service Center - Bartow County

Legend

- County
- Census_Tract

Bartow County

9610.02

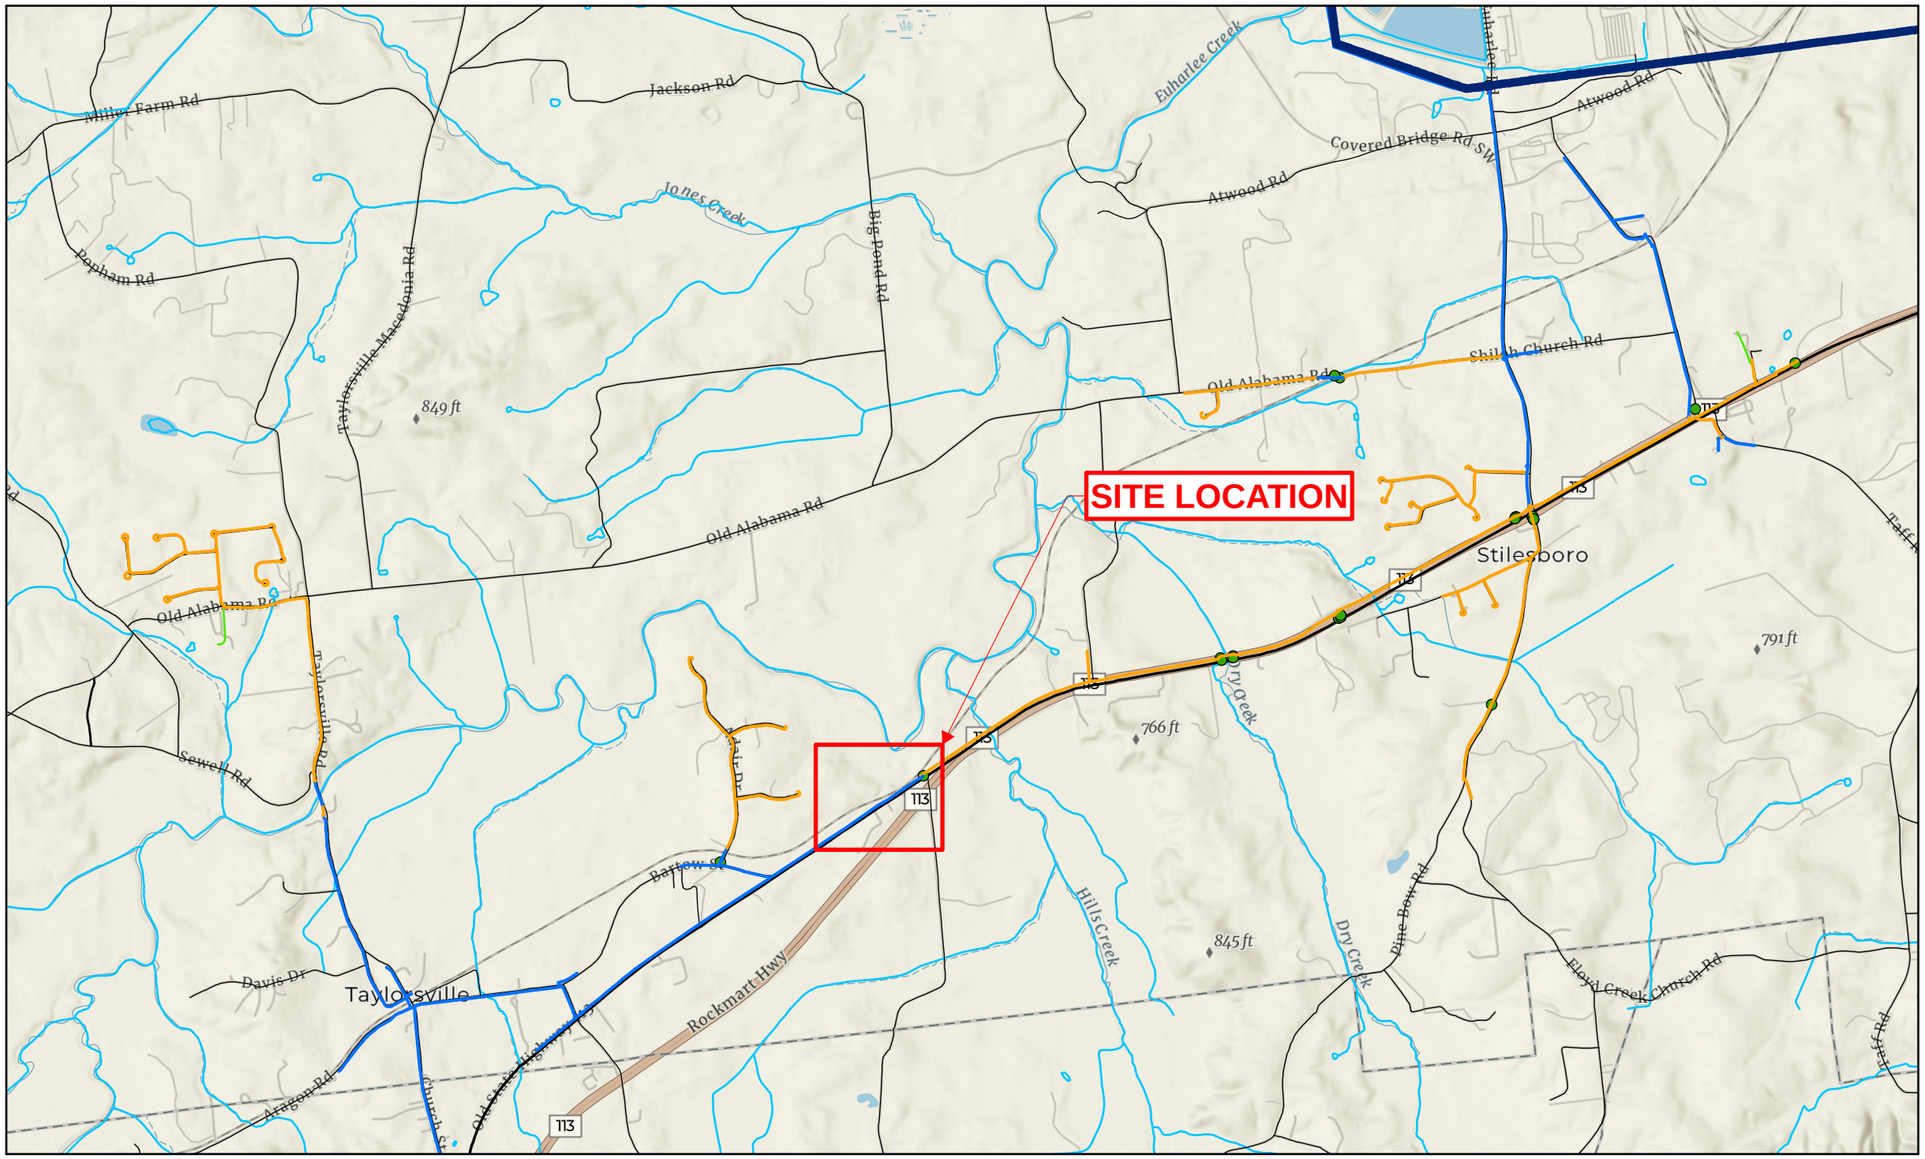

TOTAL FOOTAGE TO BE INSTALLED:

1625' OF 4" MHP PLS (NOP= 50 PSIG)

45' OF 1-1/4" MHP PLS SVC (NOP= 50 PSIG)

TOTAL FOOTAGE TO BE RETIRED:

1625' OF 2" MHP STL (NOP= 50 PSIG)

Atlanta Gas Light

NFC - NOT FOR CONSTRUCTION

RETIRE APPROX. 7' OF EXISTING STUBBED SVC

INSTALL APPROX. 45' OF 1-1/4" MHP PLS SVC NOP: 50 PSIG

CUT AND CAP EXISTING 2" MHP STL W.T.: N/A; GRADE: N/A NOP: 50 PSIG; INSTALLED: 1959

TIE IN NEW 4" MHP PLS TO EXISTING 2" MHP STL INSTALLED 1959; NOP: 50 PSI

RETIRE APPROX. 1625' OF EXISTING 2" MHP STL INSTALLED 1959

INSTALL APPROX. 1625' OF 4" MHP PLS; NOP: 50 PSIG

TIE IN NEW 4" MHP PLS TO EXISTING 4" MHP PLS INSTALLED 2004; NOP: 50 PSI

CUT AND CAP EXISTING 4" MHP PLS

EUHARLEE CREEK

Euharlee Creek

Old State Highway 113

HIGHWAY 113

Seaboard Coast Line Railroad

2-50-S

4-50-P

704 ft

113

Legend

County

Census_Tract

Bartow County

9610.02

Atlanta Gas Light

2650 OLD STATE HWY 113, TAYLORSVILLE, GA 30178

BCA#: 335741/333868 PWR#: 2958558/2951707

N W E S

SHEET NUMBER: 1 OF 1

Drawn By:	BRANDON SNOW		
Revision #:	REV 1	IFC	☐