N
W E
S

BCA#: 340398/339619 PWR#: 2975904/2971884


166 S Valdosta Rd and 31 N Pine St, Lakeland, GA 31635

4930 - Service Center - Lanier County

Legend
- County
- Census_Tract

Lanier County

9502.01

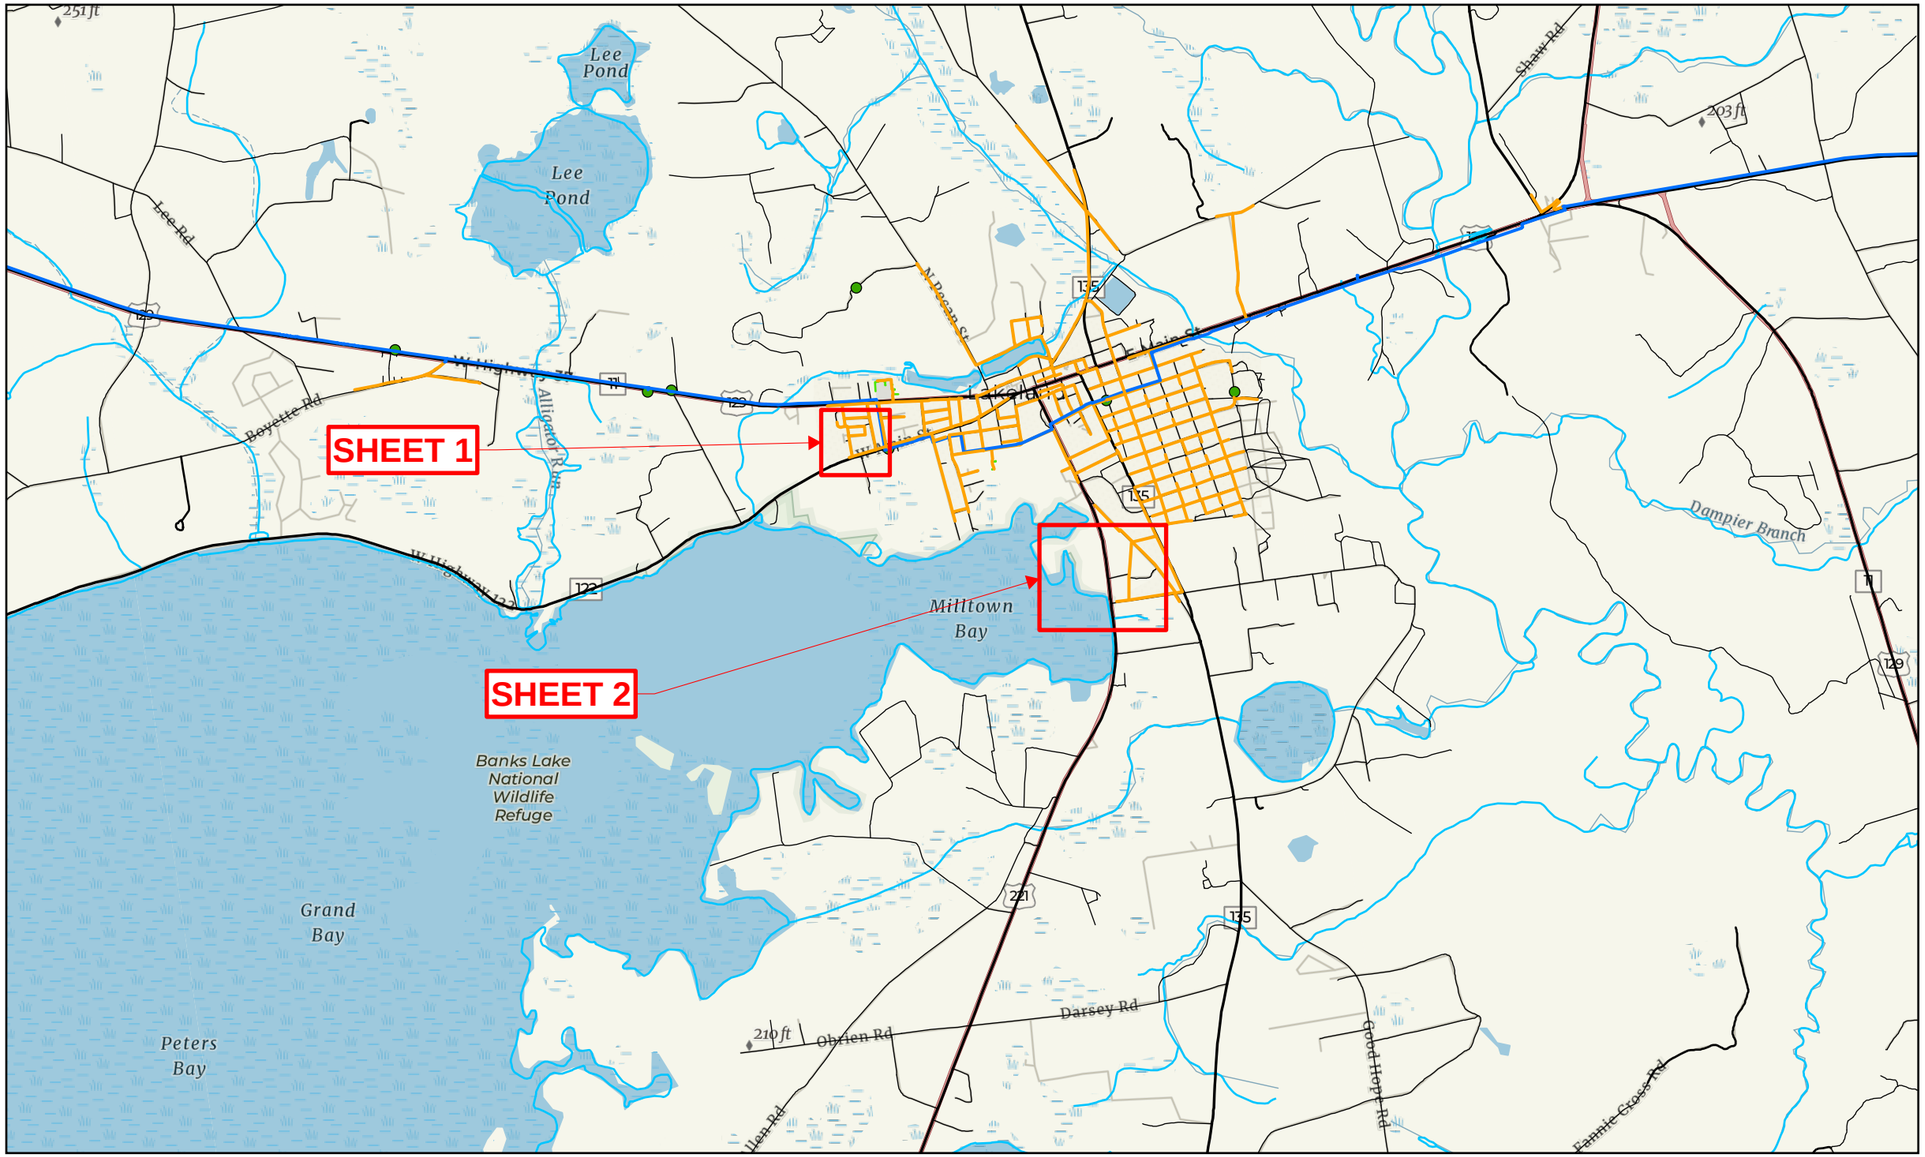


TOTAL FOOTAGE TO BE INSTALLED:

1120' OF 2" MHP PLS MAIN (NOP= 60 PSIG)

335' OF 1.25" MHP PLS SVC (NOP= 60 PSIG)

Atlanta Gas Light

NFC - NOT FOR CONSTRUCTION

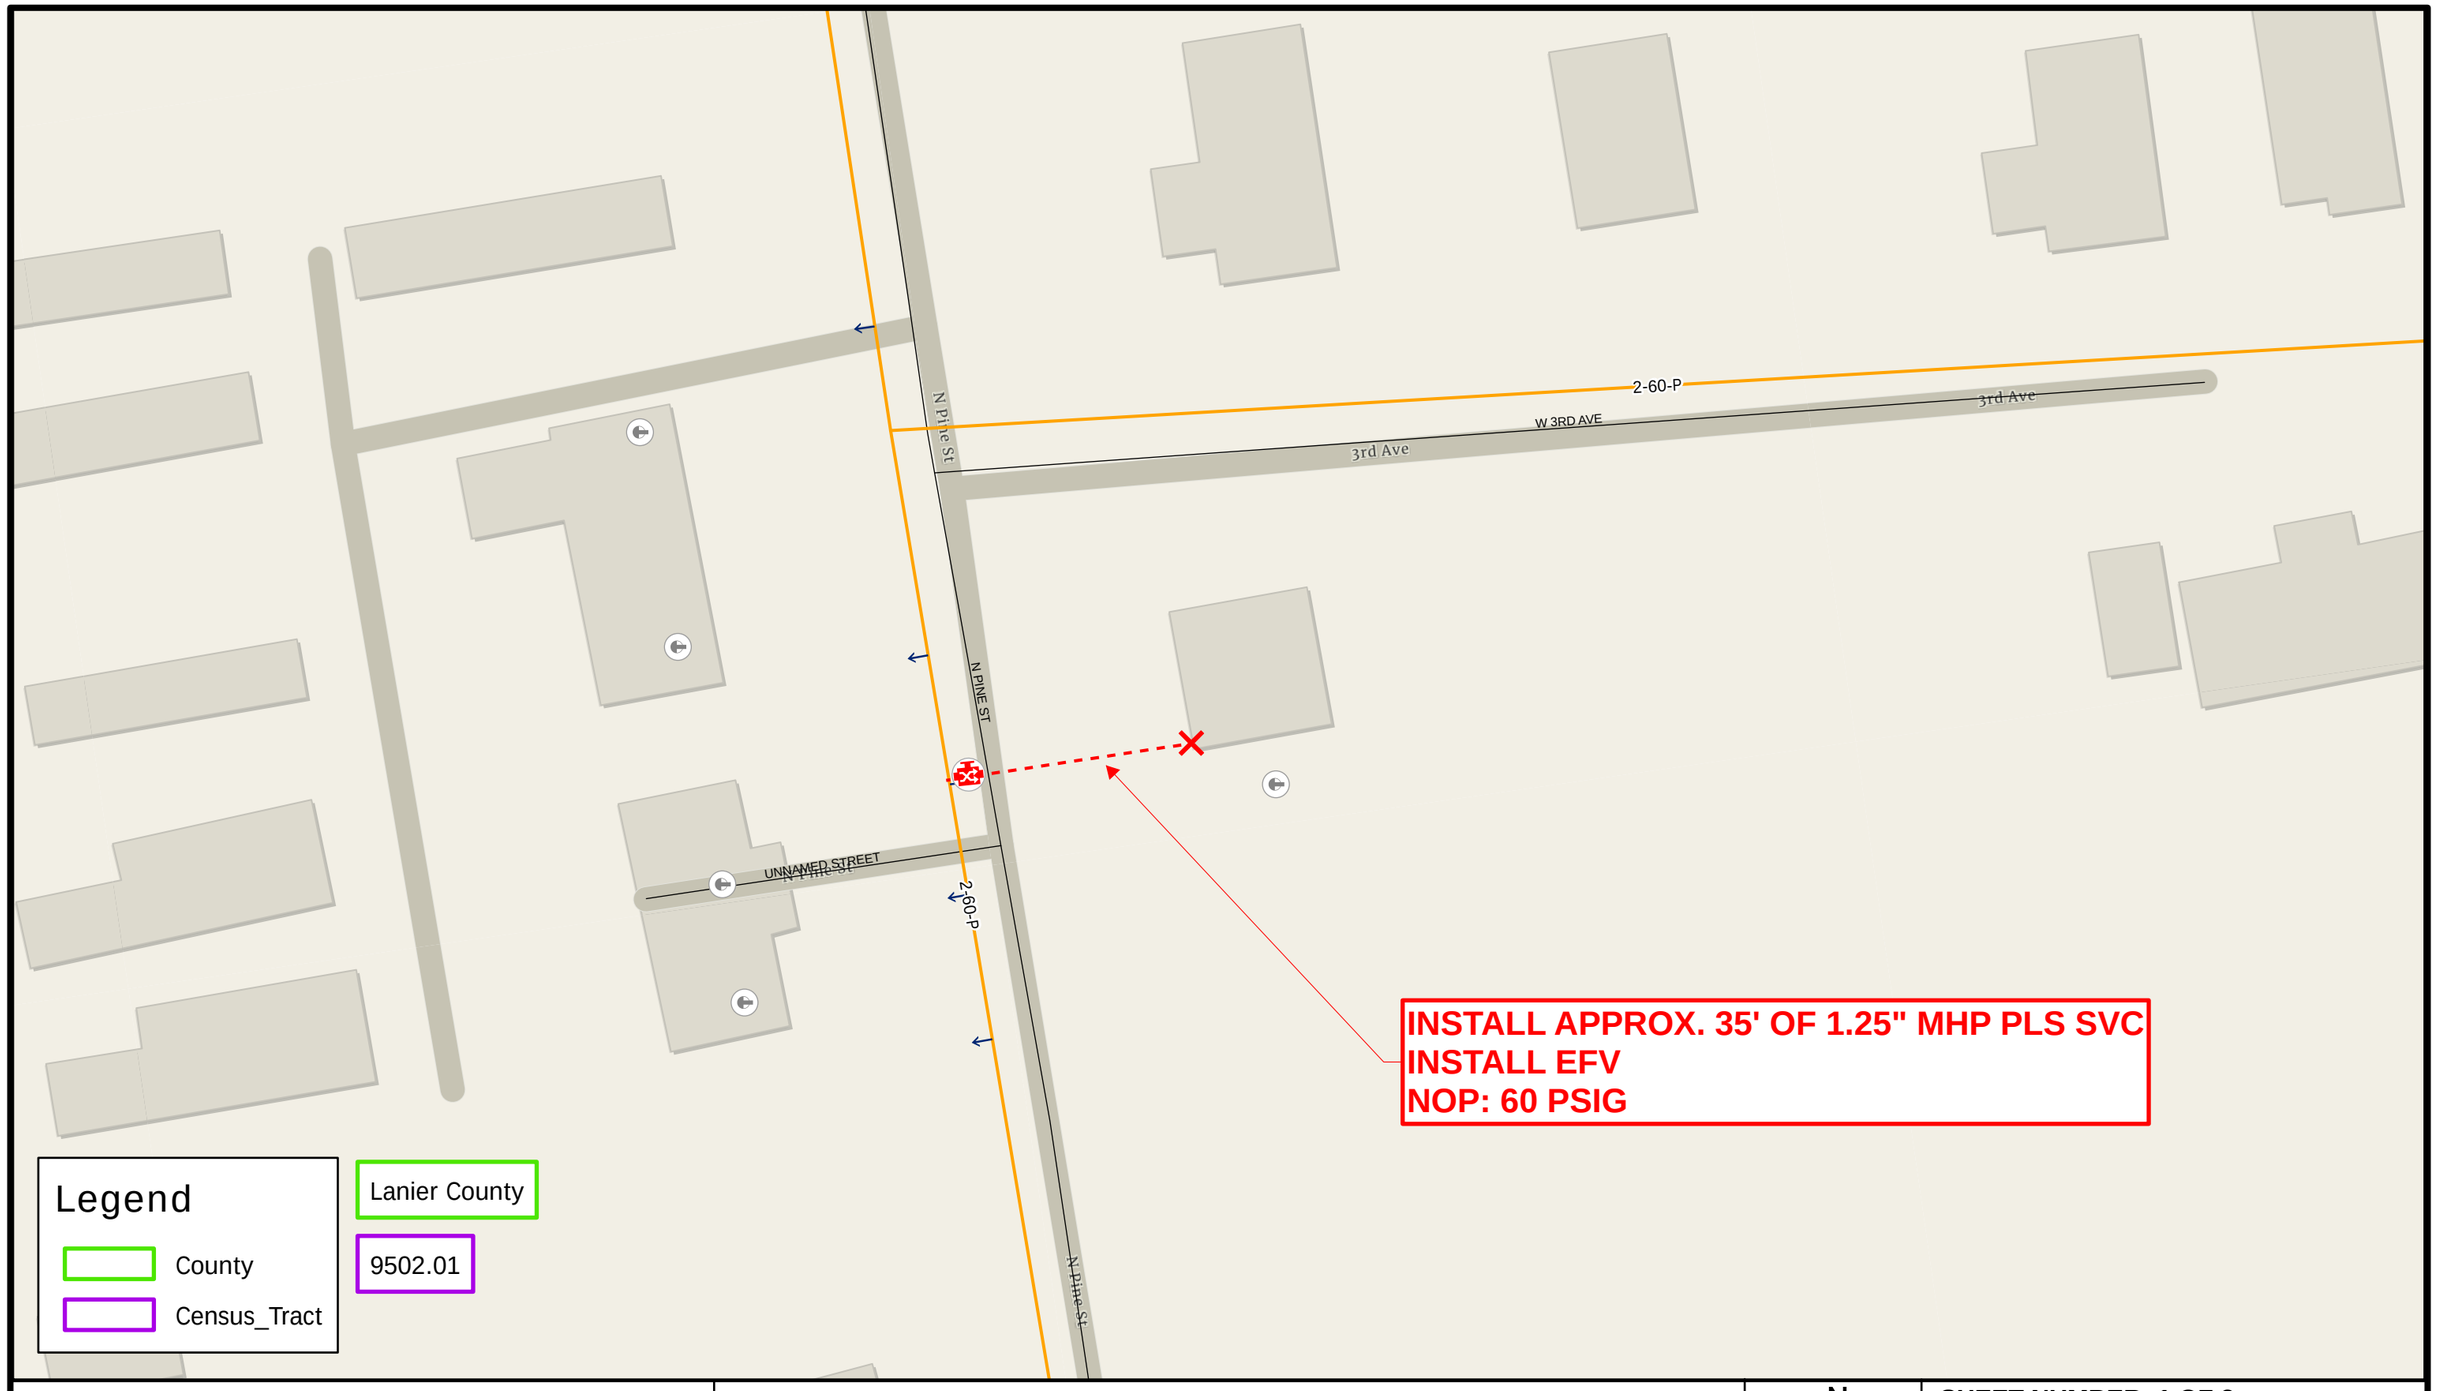

Atlanta Gas Light


31 N Pine St, Lakeland, GA 31635

BCA#: 339619 PWR#: 2971884

N
W E
S

SHEET NUMBER: 1 OF 2

Drawn By:	Brandon Snow		
Revision #:	REV 1	IFC	☐

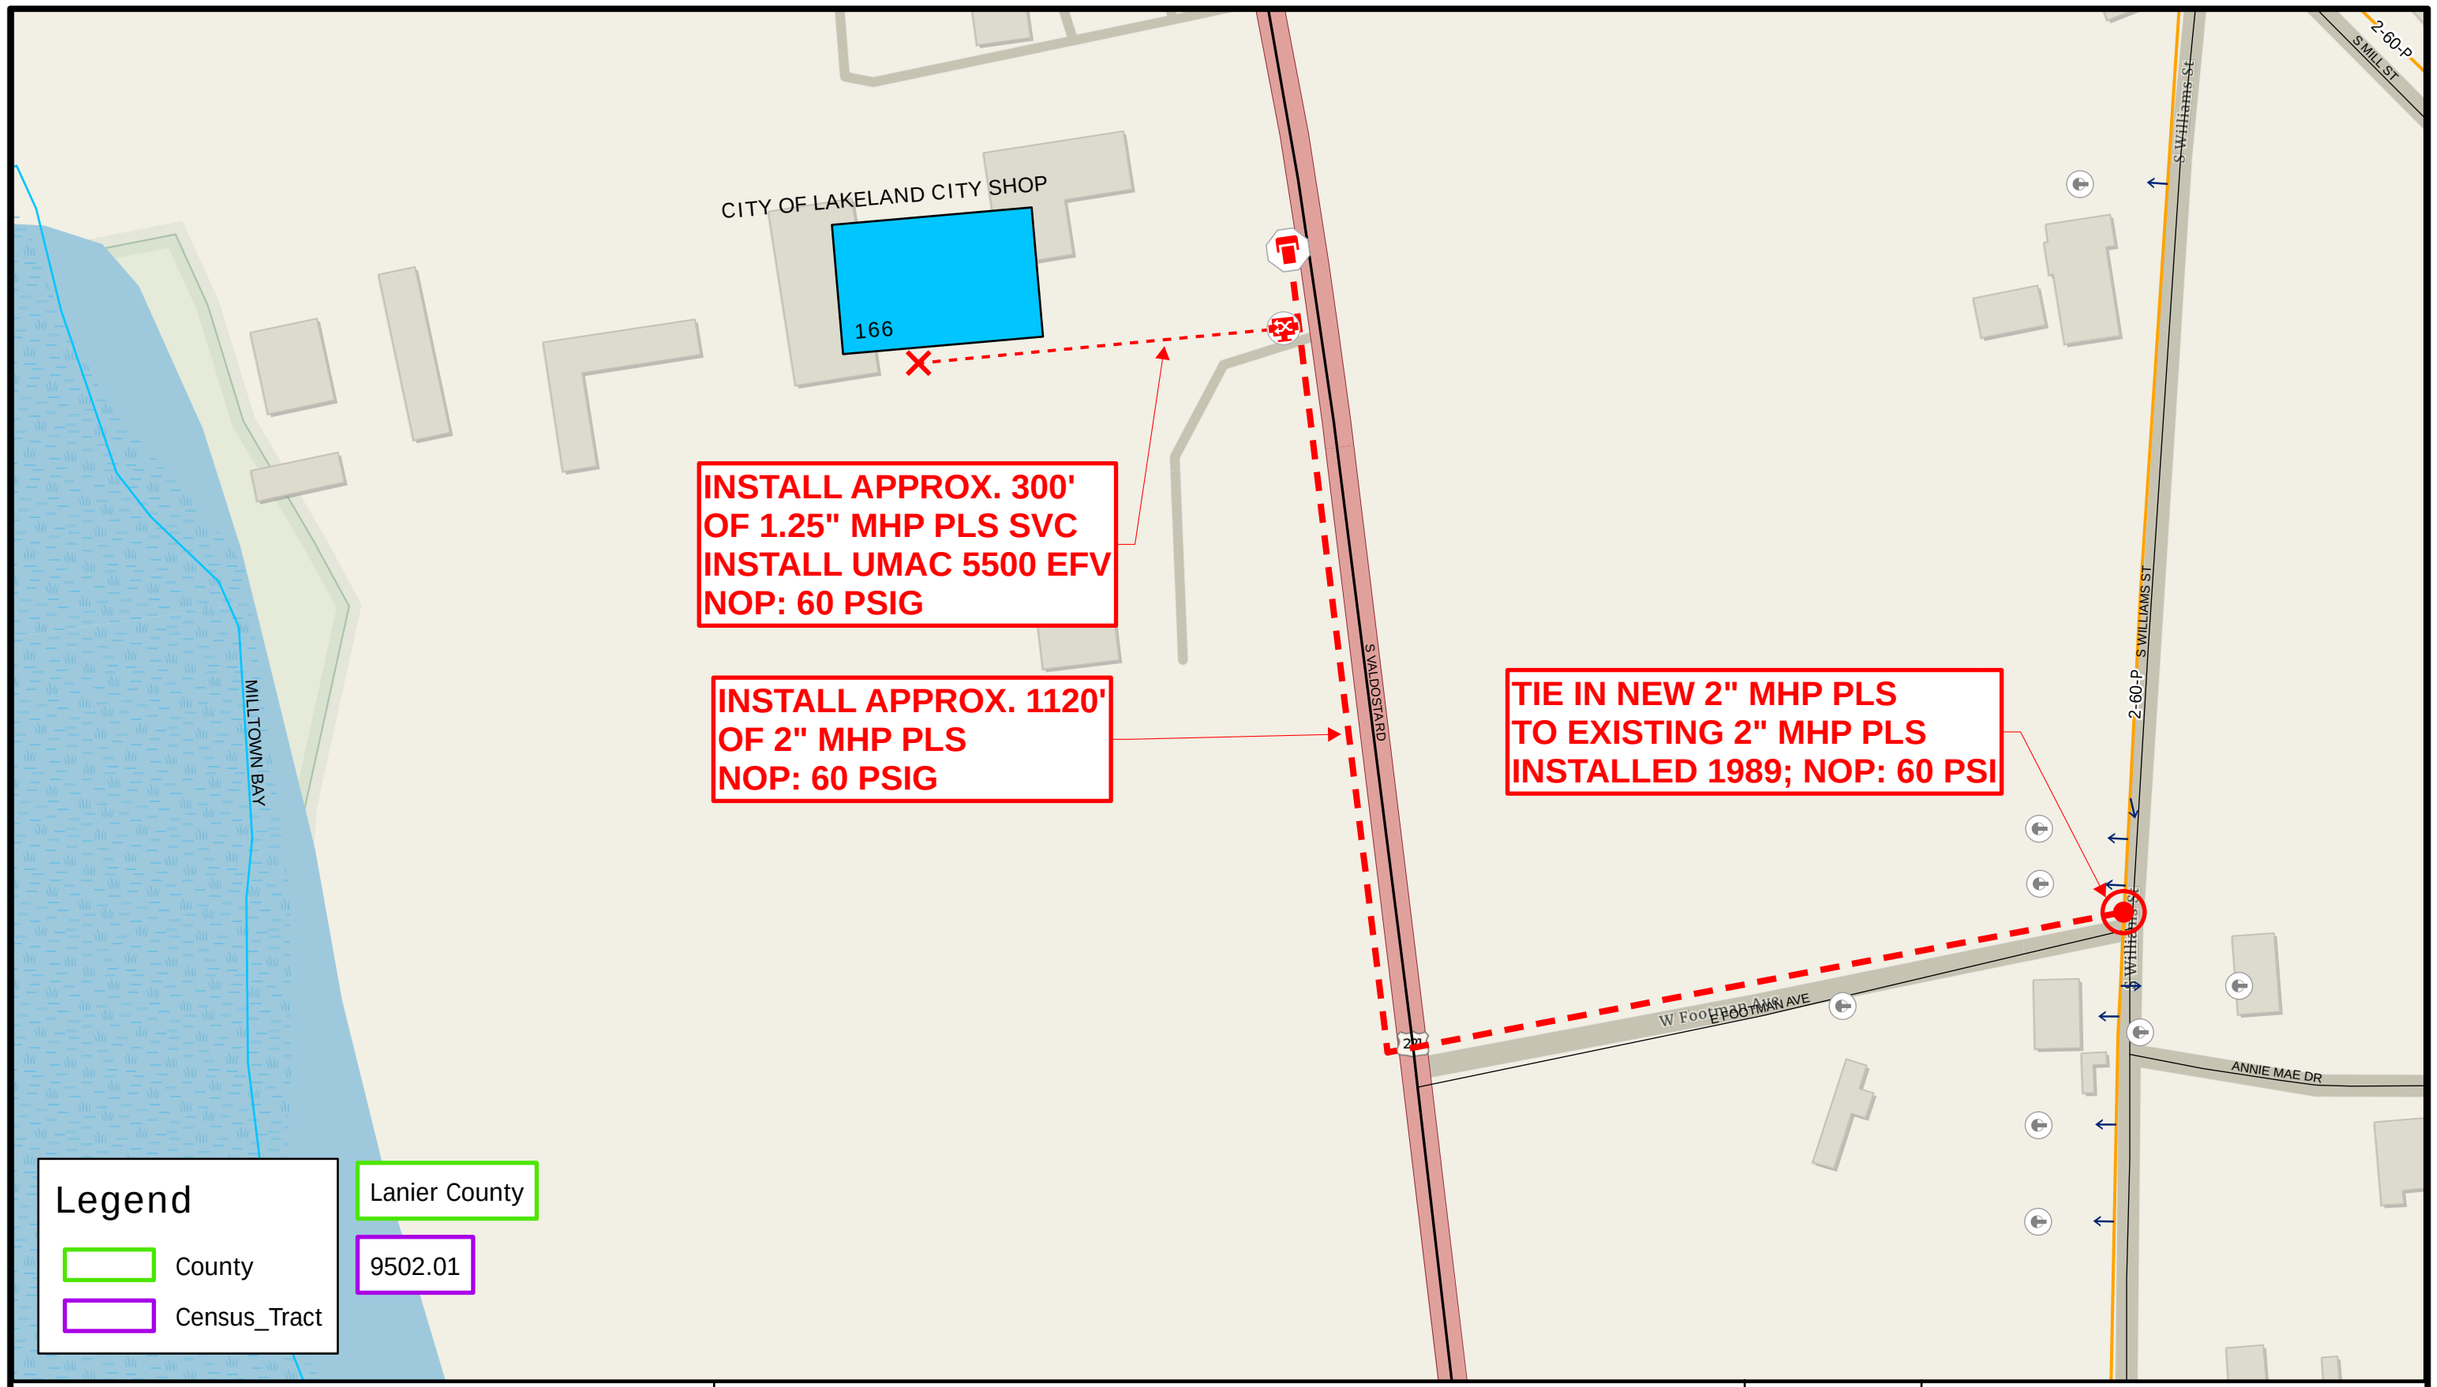

Atlanta Gas Light

166 S Valdosta Rd, Lakeland, GA 31635

BCA#: 340398 PWR#: 2975904

N W E S

SHEET NUMBER: 2 OF 2

Drawn By:	Brandon Snow		
Revision #:	REV 1	IFC	☐