N
W E
S

BCA#: 338251 PWR#: 2966954


49 Crook Rd, Senoia, GA 30276

Newnan Service Center - Coweta County

Legend
- County
- Census_Tract

Coweta County

1705.03

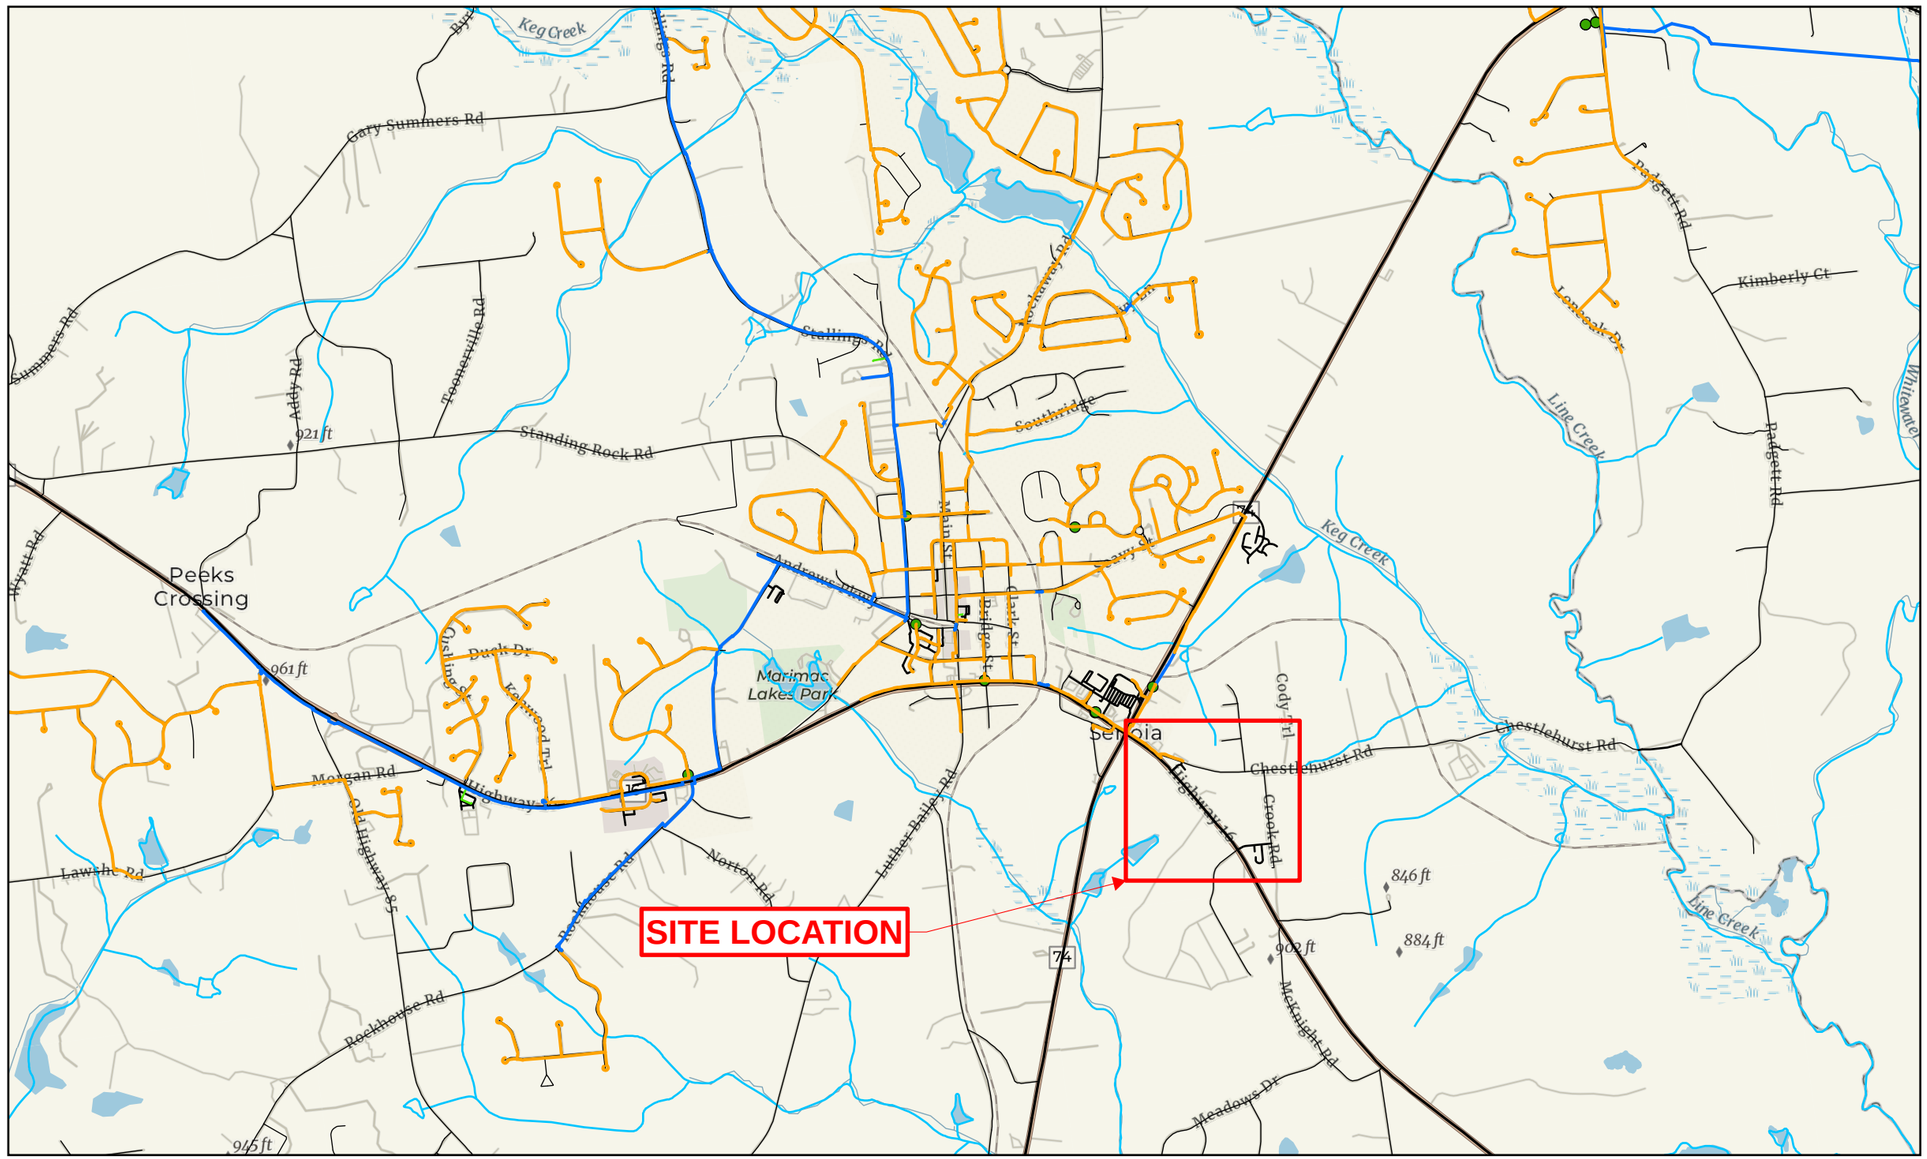


TOTAL FOOTAGE TO BE INSTALLED:

2300' OF 4" MHP PLS MAIN (NOP= 60 PSIG)

450' OF 1-1/4" MHP PLS SVC (NOP= 60 PSIG)

Atlanta Gas Light

NFC - NOT FOR CONSTRUCTION

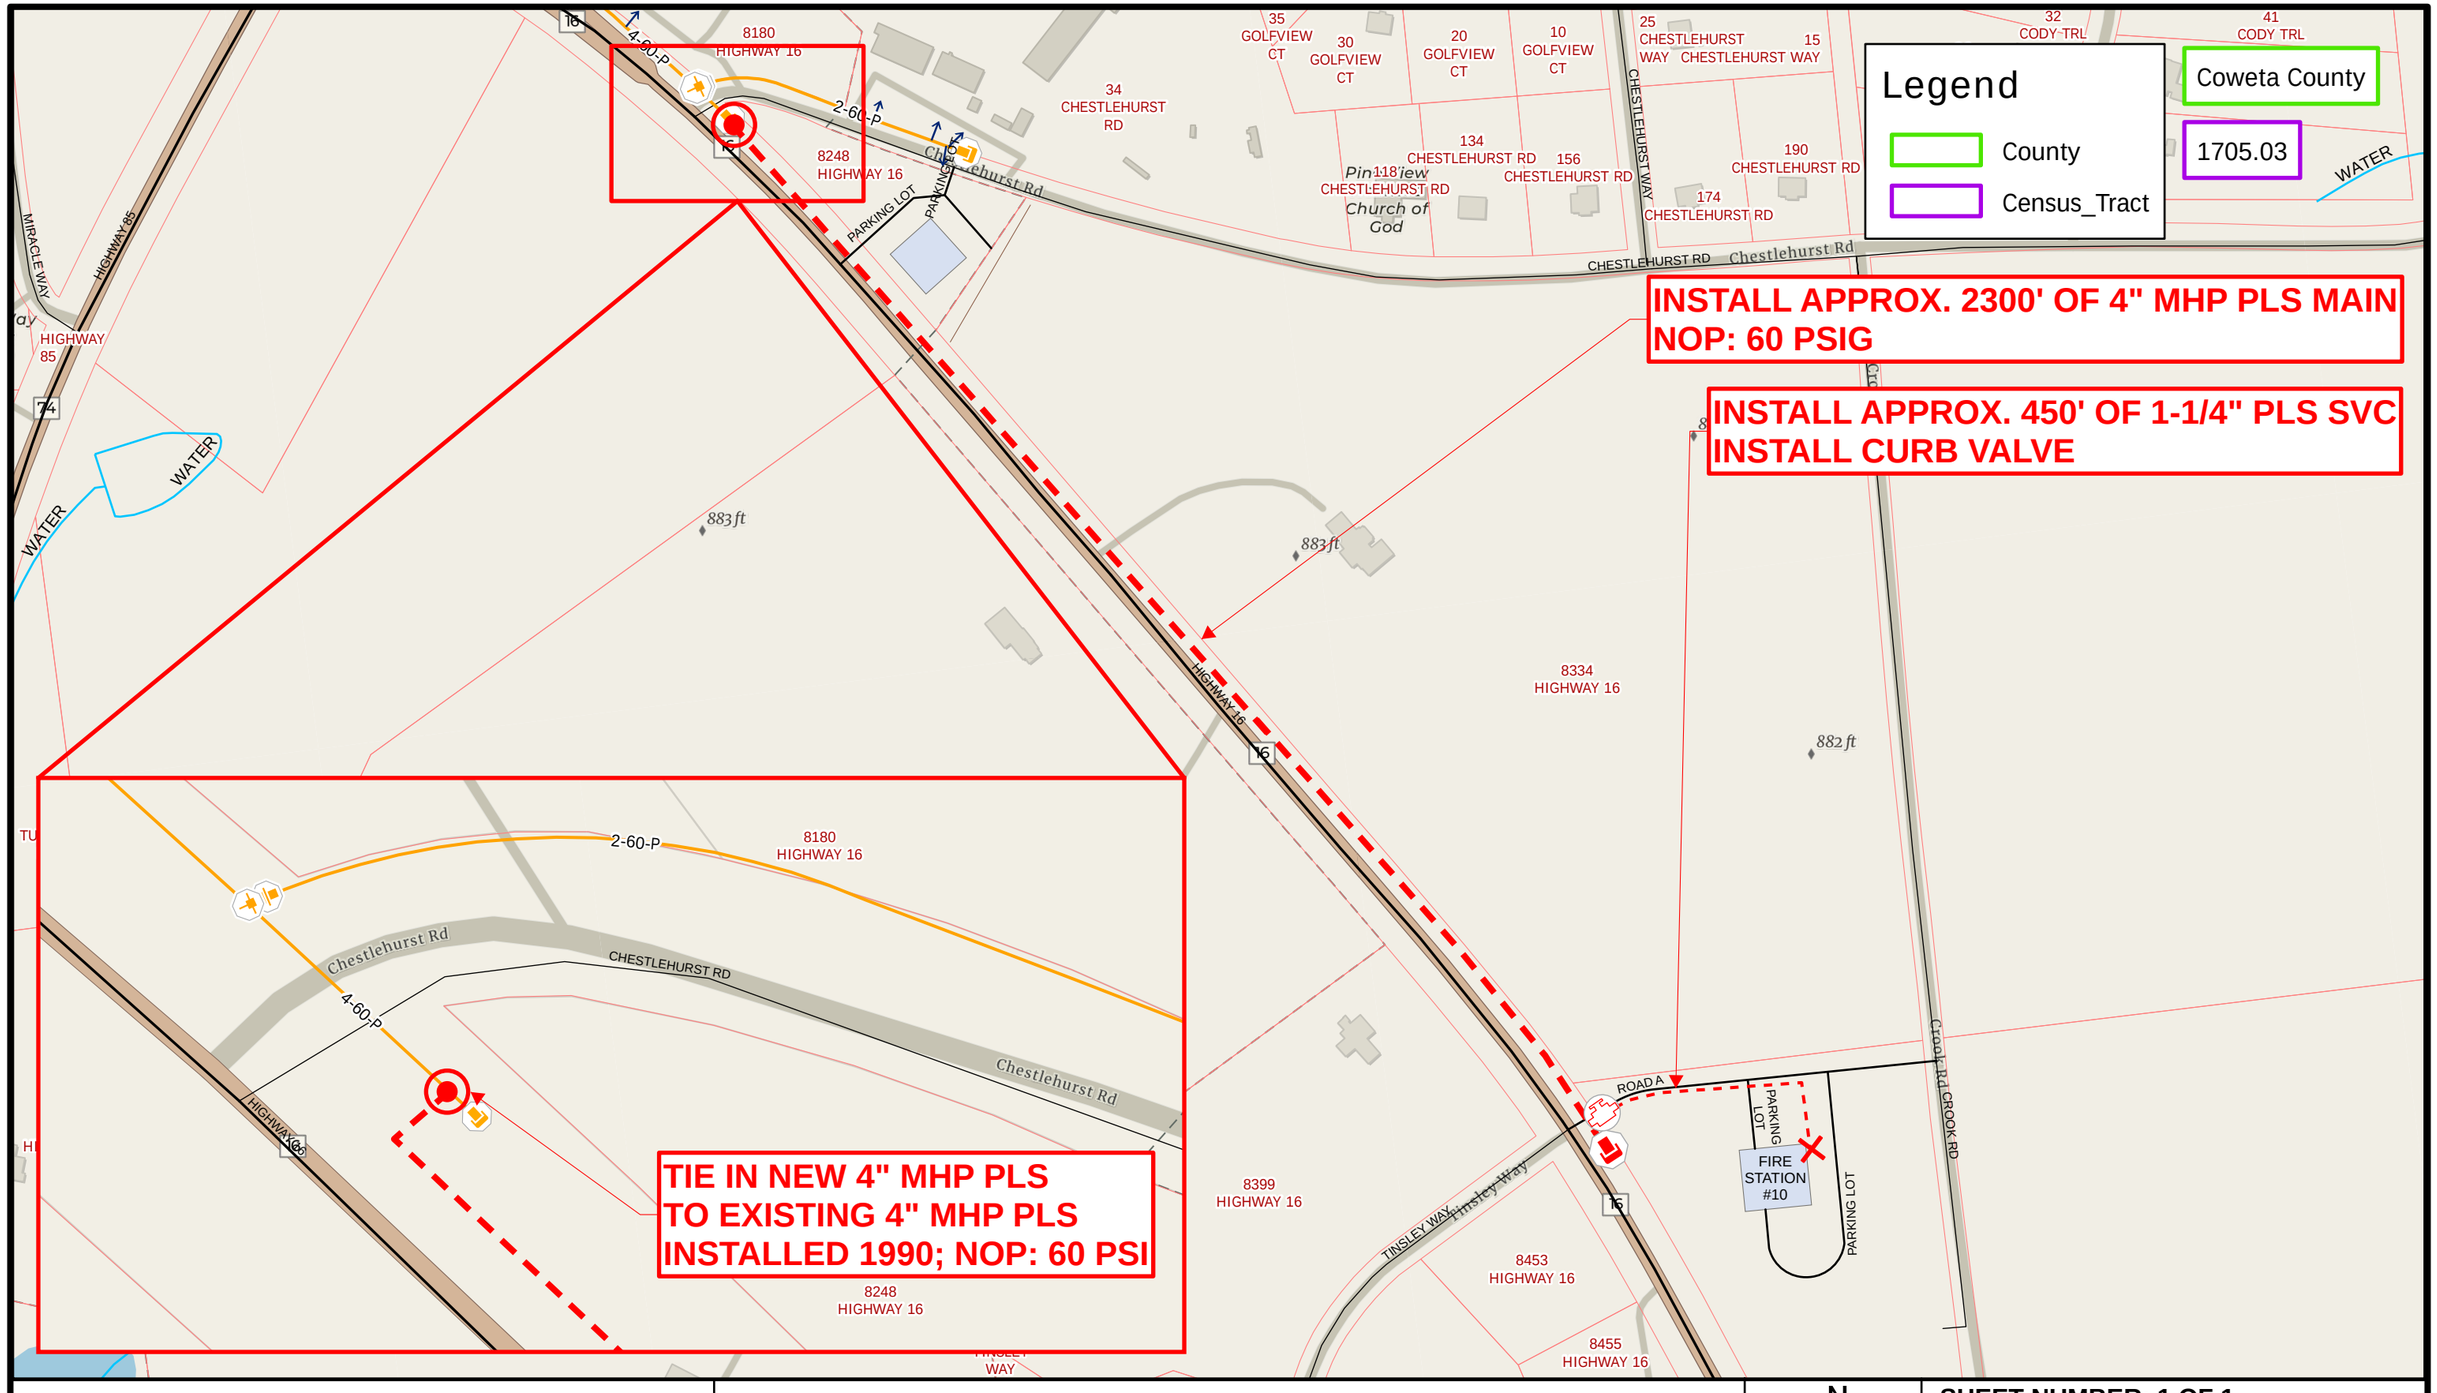

Atlanta Gas Light

49 Crook Rd, Senoia, GA 30276

BCA#: 338251 PWR#: 2966954

SHEET NUMBER: 1 OF 1

Drawn By:	Brandon Snow		
Revision #:	REV 1	IFC	☐